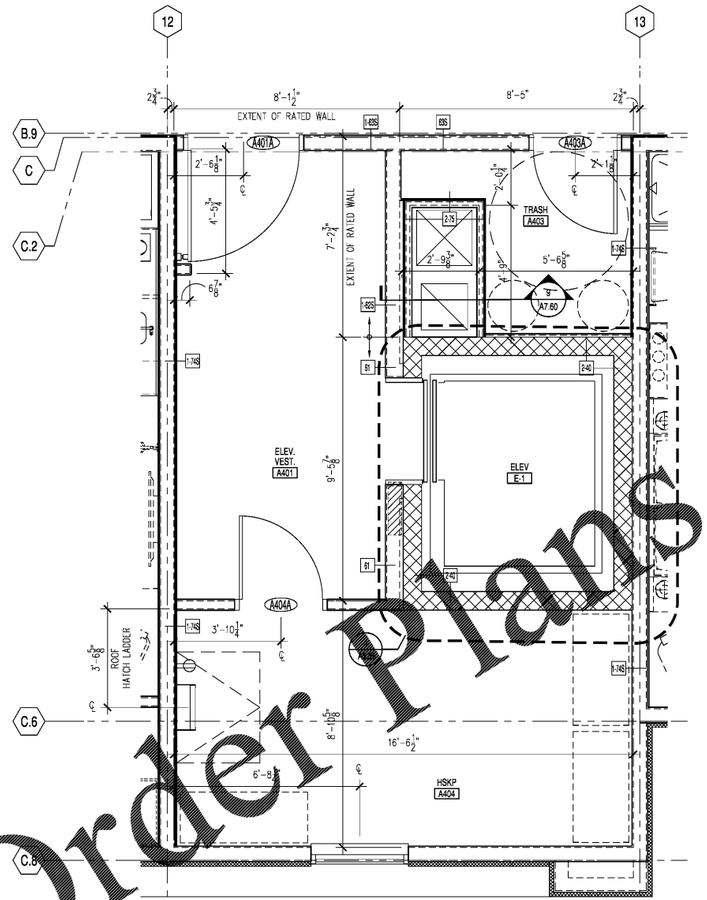

LEVEL 4 HOUSEKEEPING, TRASH, & ELEV. LOBBY PLANS

3 Scale: 1/2" = 1' - 0"

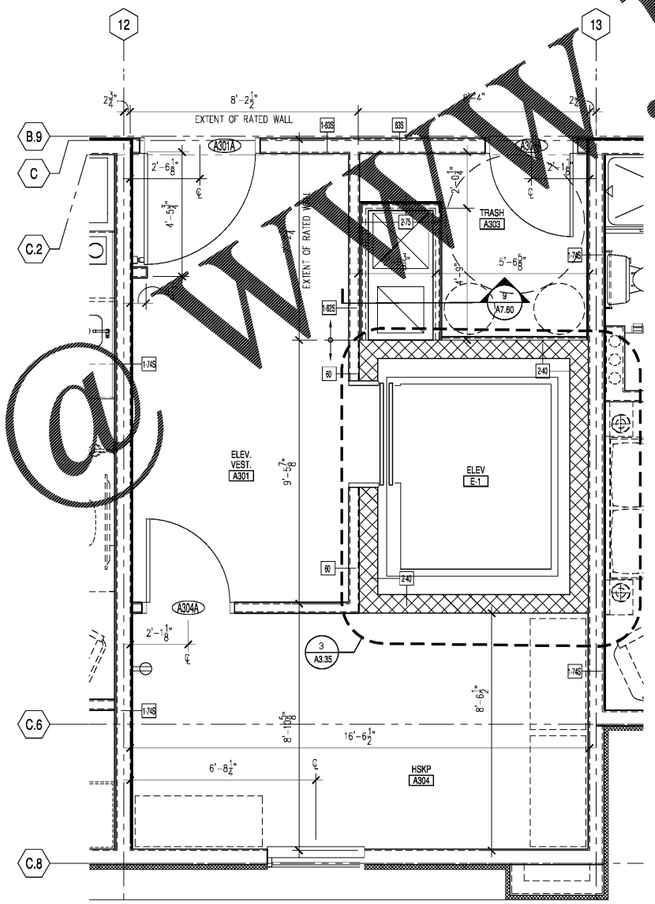

LEVEL 3 HOUSEKEEPING, TRASH, & ELEV. LOBBY PLANS

2 Scale: 1/2" = 1' - 0"

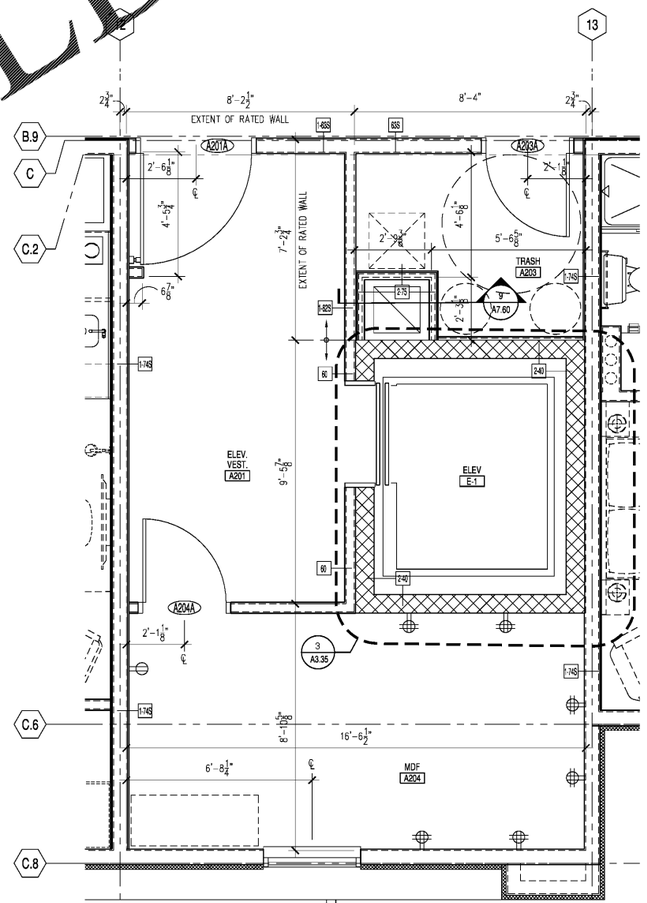

LEVEL 2 MDF, TRASH, & ELEV. LOBBY PLANS

1 Scale: 1/2" = 1' - 0"

Order Plans @ WWW.LDILine.com

RULE JOY TRAMMELL + RUBIO
ARCHITECTURE | INTERIOR DESIGN
3200 Galleria Parkway Suite 730 Atlanta, Georgia 30339
770-661-1492 (phone) 770-661-1495 (fax)
www.rjtrdesign.com

PRINTED	
DATE	ISSUE/REVISION
11/01/18	Issued for Permit

ISSUED FOR CONSTRUCTION

ENLARGED HOUSEKEEPING, MDF, ELEV. LOBBY & TRASH PLANS

EXTENDED STAY AMERICA

KOHLER, GA

COMMISSION NO: 18-120-00

DRAWING NO:

A3.20