NOTE: TREADS, RISERS, AND LANDINGS SHALL HAVE RESILIENT FINISH (RF01O). REFER TO FINISH PLANS FOR DETAILS.

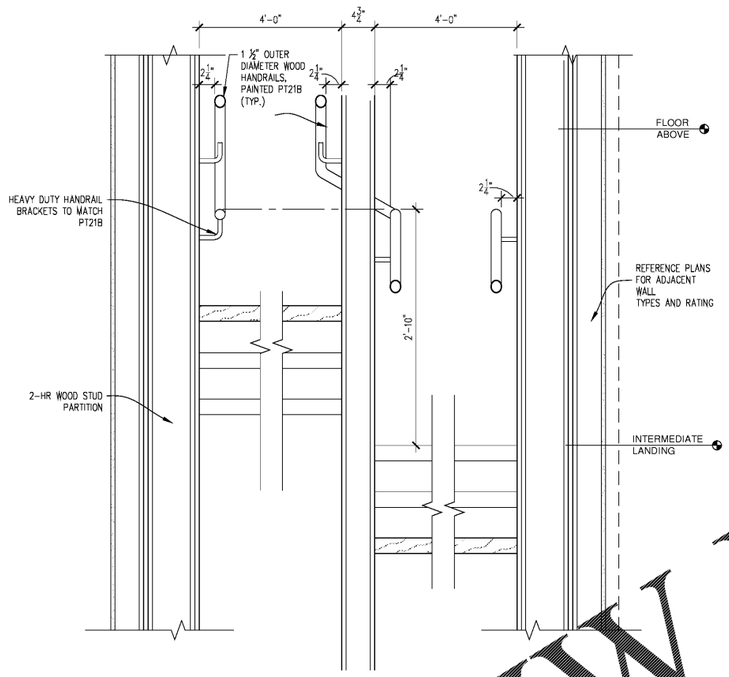

SECTION DETAIL AT STEEL STAIR @ INTERMEDIATE LANDING

4 Scale: 1 1/2" = 1'-0"

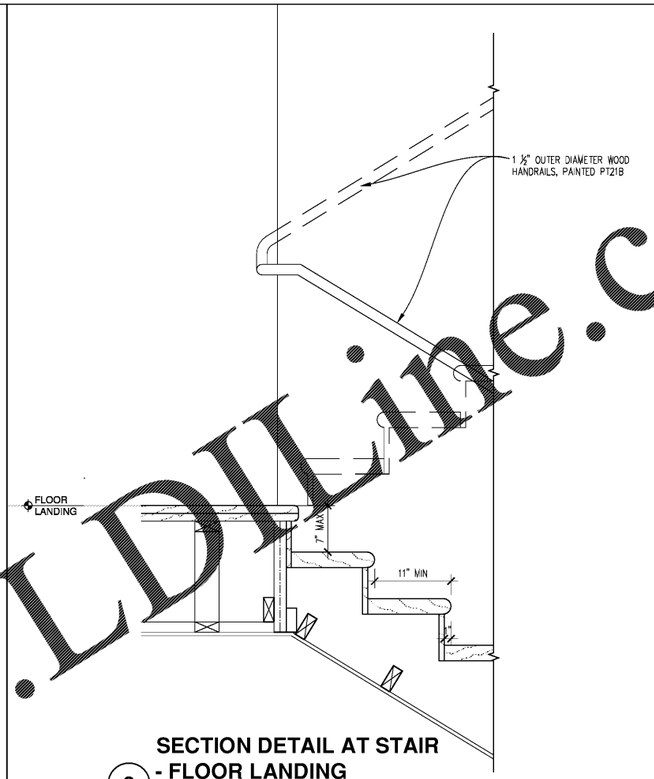

SECTION DETAIL AT STAIR - FLOOR LANDING

2 Scale: 1 1/2" = 1'-0"

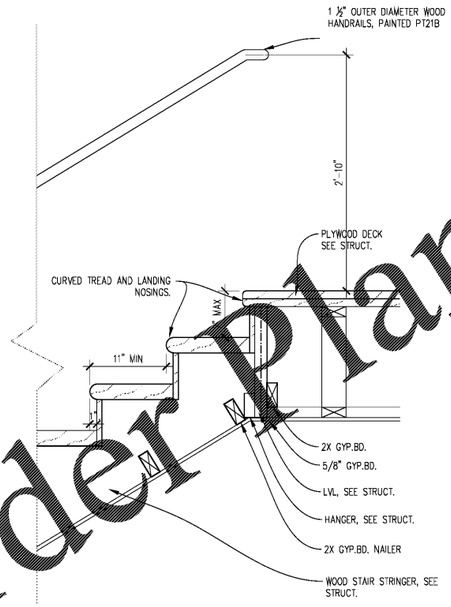

SECTION DETAIL AT WOOD STAIR @ INTERMEDIATE LANDING

5 Scale: 1 1/2" = 1'-0"

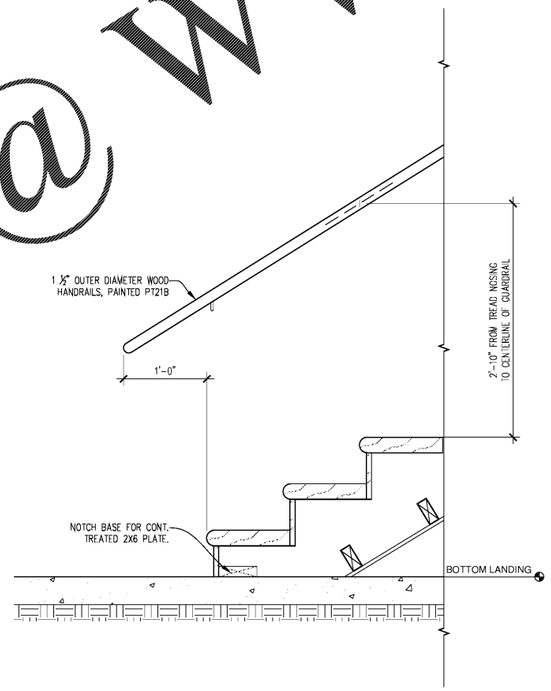

SECTION DETAIL AT STEEL STAIR @ INTERMEDIATE LANDING

3 Scale: 1 1/2" = 1'-0"

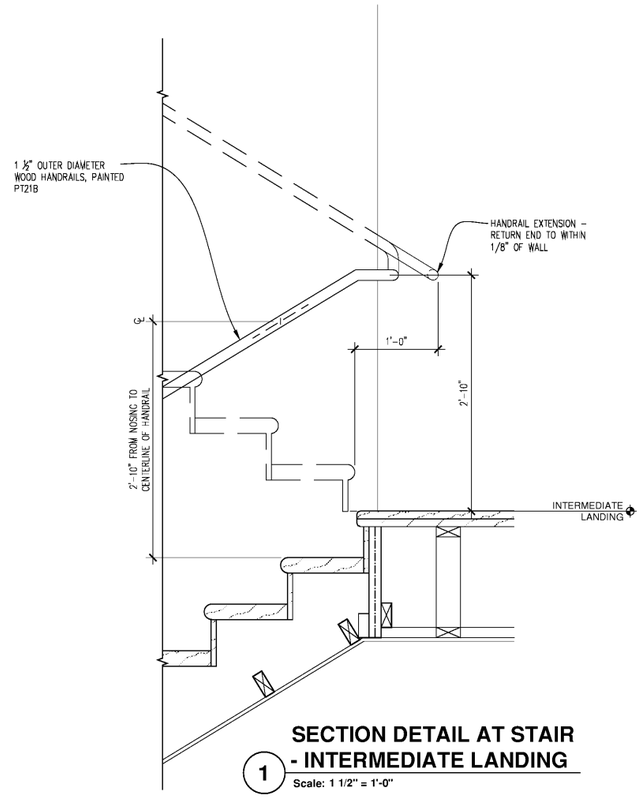

SECTION DETAIL AT STAIR - INTERMEDIATE LANDING

1 Scale: 1 1/2" = 1'-0"

Order Plans @ WWW.LDLine.com

RULE JOY TRAMMELL + RUBIO
ARCHITECTURE INTERIOR DESIGN
3300 Galleria Parkway Suite 730 Atlanta, Georgia 30339
770-661-1492 (phone) 770-661-1499 (fax)
www.rjtrdesign.com

PRINTED	
DATE	ISSUE/REVISION
11/01/18	Issued for Permit

STATE OF GEORGIA
GREGORY T. BEATTLER
CERTIFICATE NO. 033557
REGISTERED ARCHITECT

ISSUED FOR CONSTRUCTION

STAIR DETAILS

EXTENDED STAY AMERICA

FOOLER, GA

COMMISSION NO: 18-120-06

DRAWING NO:

A3.30