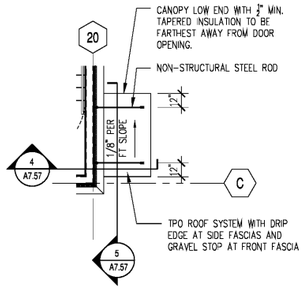

9 STAIR CANOPY ROOF PLAN

Scale: 1/4"=1'-0"

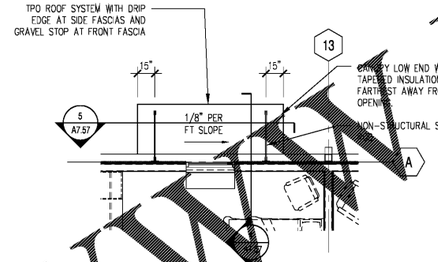

6 PATIO CANOPY ROOF PLAN

Scale: 1/4"=1'-0" @STAYPLAY

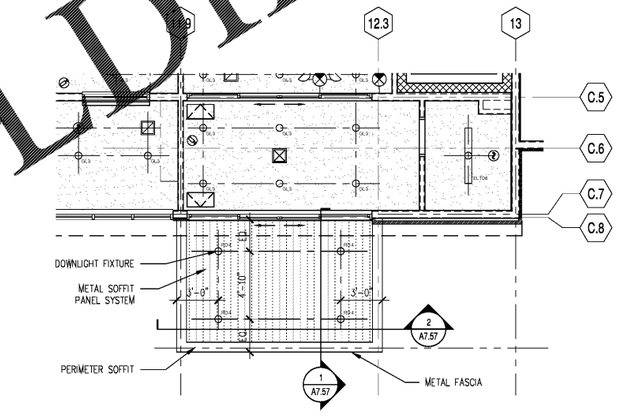

3 ENTRANCE CANOPY ROOF PLAN

Scale: 1/4"=1'-0"

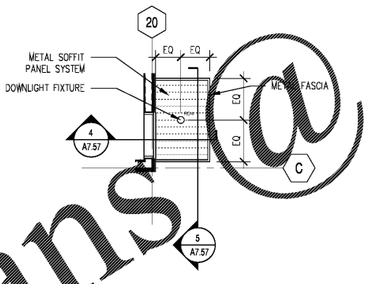

8 STAIR CANOPY RCP

Scale: 1/4"=1'-0"

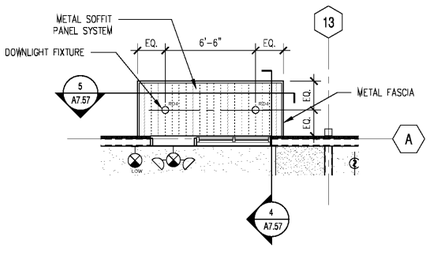

5 PATIO CANOPY RCP

Scale: 1/4"=1'-0" @STAYPLAY

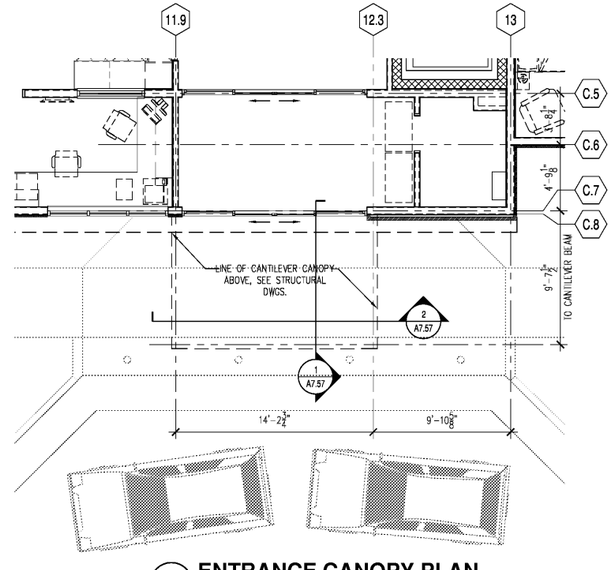

1 ENTRANCE CANOPY PLAN

Scale: 1/4"=1'-0"

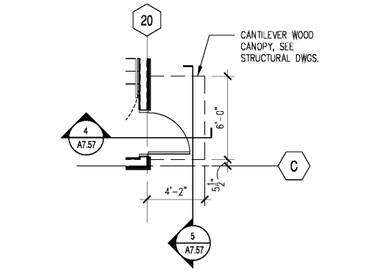

7 STAIR CANOPY PLAN

Scale: 1/4"=1'-0"

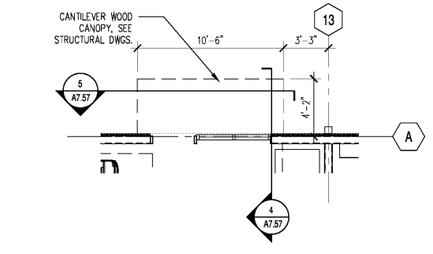

4 PATIO CANOPY PLAN

Scale: 1/4"=1'-0" @STAYPLAY

RULE JOY TRAMMELL + RUBIO
ARCHITECTURE | INTERIOR DESIGN
3300 Galleria Parkway, Suite 730, Atlanta, Georgia 30339
770-661-1492 (phone) 770-661-1495 (fax)
www.rjtrdesign.com

PRINTED	
DATE	ISSUE/REVISION
11/01/18	Issued for Permit

STATE OF GEORGIA
GREGORY T. BEATLEY
REGISTERED ARCHITECT

ISSUED FOR CONSTRUCTION

PORTE-COCHERE PLAN, RCP, & ROOF PLAN

EXTENDED STAY AMERICA

POOLER, GA

COMMISSION NO: 18-120-00

DRAWING NO:

A3.40

Order Plans @ WWW.LDLine.com