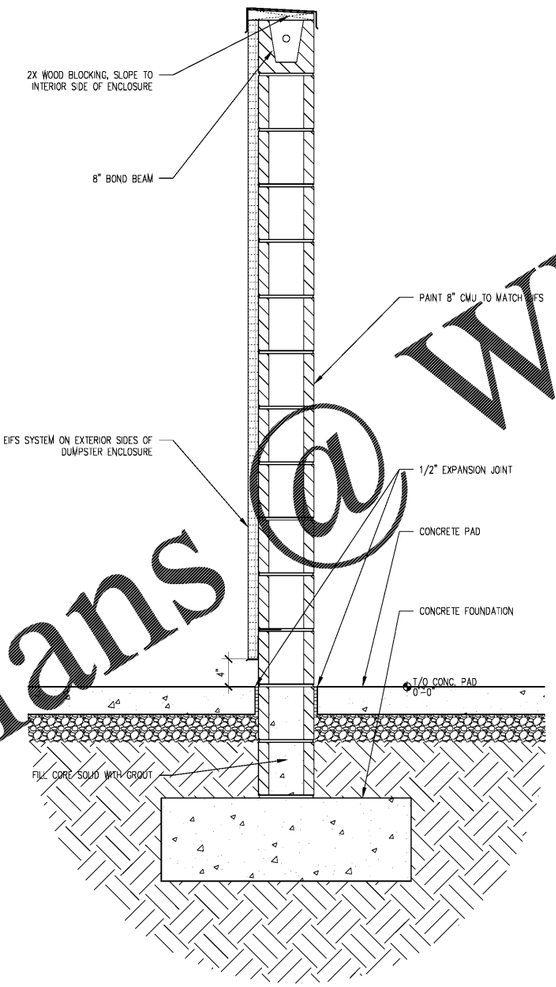

2 WALL SECTION

Scale: 1 1/2"=1'-0"

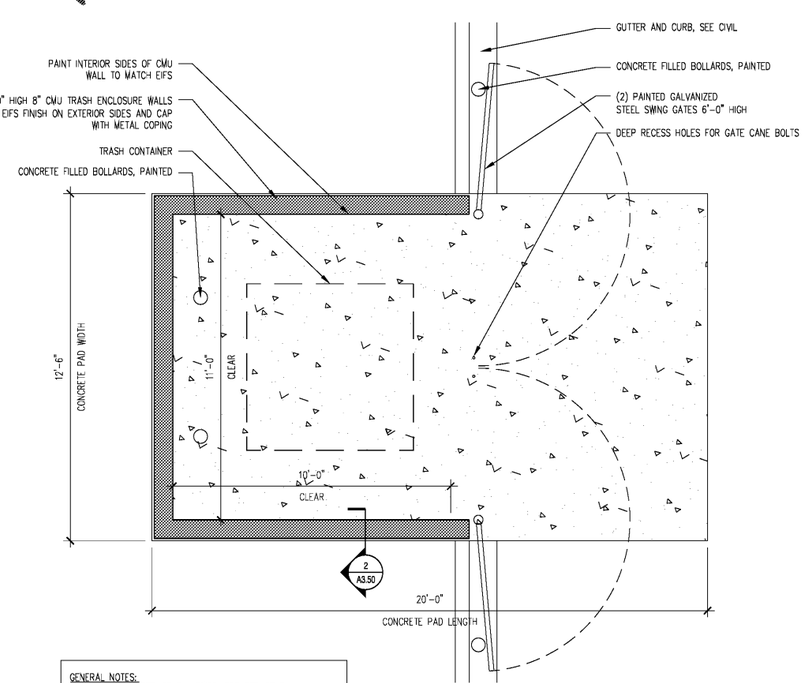

GENERAL NOTES:
1. REFER TO STRUCTURAL DWGS. FOR STRUCTURAL COMPONENTS AND FOOTING REQUIREMENTS.
2. REFER TO CIVIL DWGS. FOR LOCATION OF ENCLOSURE AND ADDITIONAL INFORMATION AS REQUIRED BY LOCAL JURISDICTION.

1 ENLARGED DUMPSTER ENCLOSURE

Scale: 1/2"=1'-0"

RULE JOY TRAMMELL + RUBIO
ARCHITECTURE | INTERIOR DESIGN
3300 Galleria Parkway Suite 930 Atlanta, Georgia 30339
770-661-1492 (phone) 770-661-1495 (fax)
www.rjtrdesign.com

PRINTED	
DATE	ISSUE/REVISION
11/01/18	Issued for Permit

ISSUED FOR CONSTRUCTION

DUMPSTER ENCLOSURE PLANS & SECTIONS

EXTENDED STAY AMERICA

KOHLER, GA

COMMISSION NO: 18-120-00

DRAWING NO:

A3.50

Order Plans @ WWW.LDILine.com