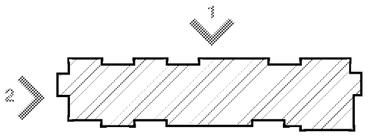

KEY PLAN
Scale:

NOTES:

1. ALL RESIDENTIAL UNIT WINDOWS TO BE INSULATED VINYL UNITS, NON OPERABLE
2. BALANCE OF WINDOWS TO BE ALUMINUM UNITS WITH 1" INSULATED GLASS
3. SEE SHEET A5.30 FOR WINDOWS ELEVATIONS & NOTES
4. SEE SHEET A5.11 & A5.12 FOR COLOR LEGEND
5. PROVIDE ELECTRICAL SERVICE AT EACH SIGNAGE LOCATION

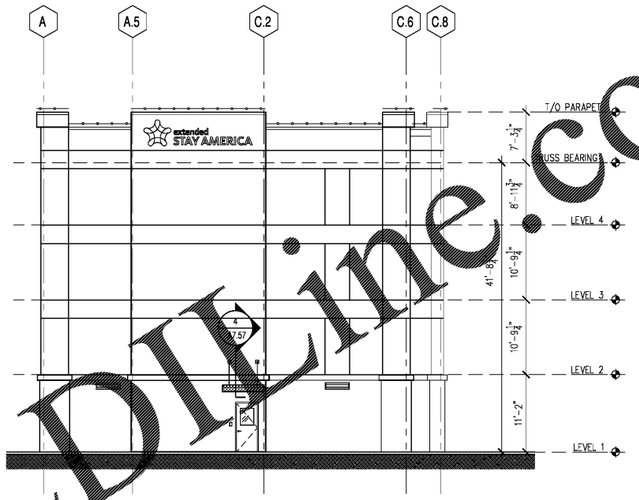

2 WEST ELEVATION
Scale: 1/8"=1'-0"

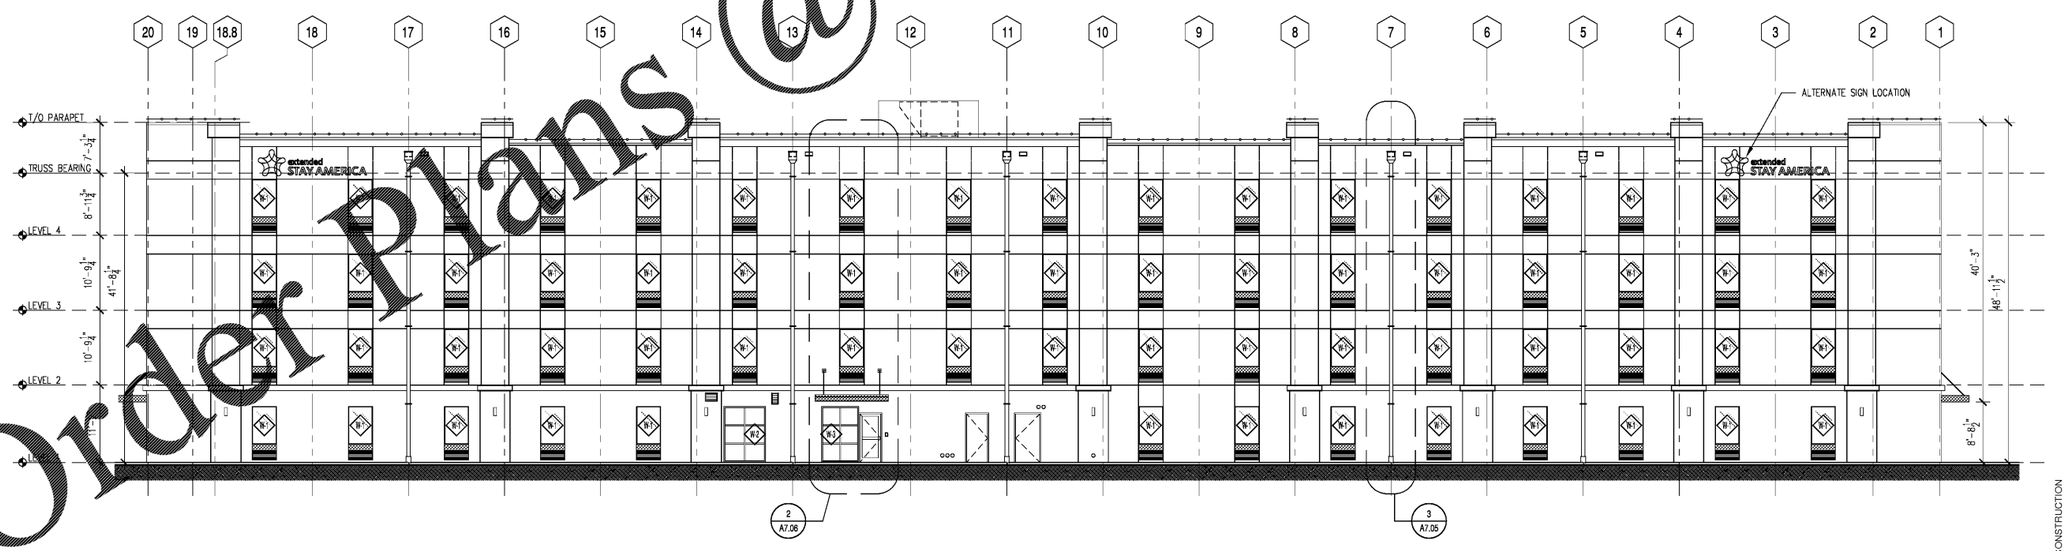

1 NORTH ELEVATION
Scale: 1/8"=1'-0"

Order Plans @ www.LDLine.com

RULE JOY TRAMMELL + RUBIO
ARCHITECTURE | INTERIOR DESIGN
3200 Galleria Parkway, Suite 730, Atlanta, Georgia 30339
770-661-1492 (phone) 770-661-1499 (fax)
www.rjtrdesign.com

PRINTED	
DATE	ISSUE/REVISION
11/01/18	Issued for Permit

ISSUED FOR CONSTRUCTION

NORTH & WEST BUILDING ELEVATIONS

EXTENDED STAY AMERICA

KOGER, GA

COMMISSION NO: 18-120-00

DRAWING NO:

A5.02