R-VALUE LEGEND

1. WALLS: R-19, PROVIDE FULL BATT INSULATION AND 1" E.I.F.S. SYSTEM

2. ROOF: R-38

FESTOON LIGHTING NOTES:
1. SEE EXTERIOR ELEVATIONS AND ROOF PLAN FOR FESTOON LIGHTING LOCATIONS AT PARAPET.
2. SEE SECTION 2/A1.05 FOR DETAILS

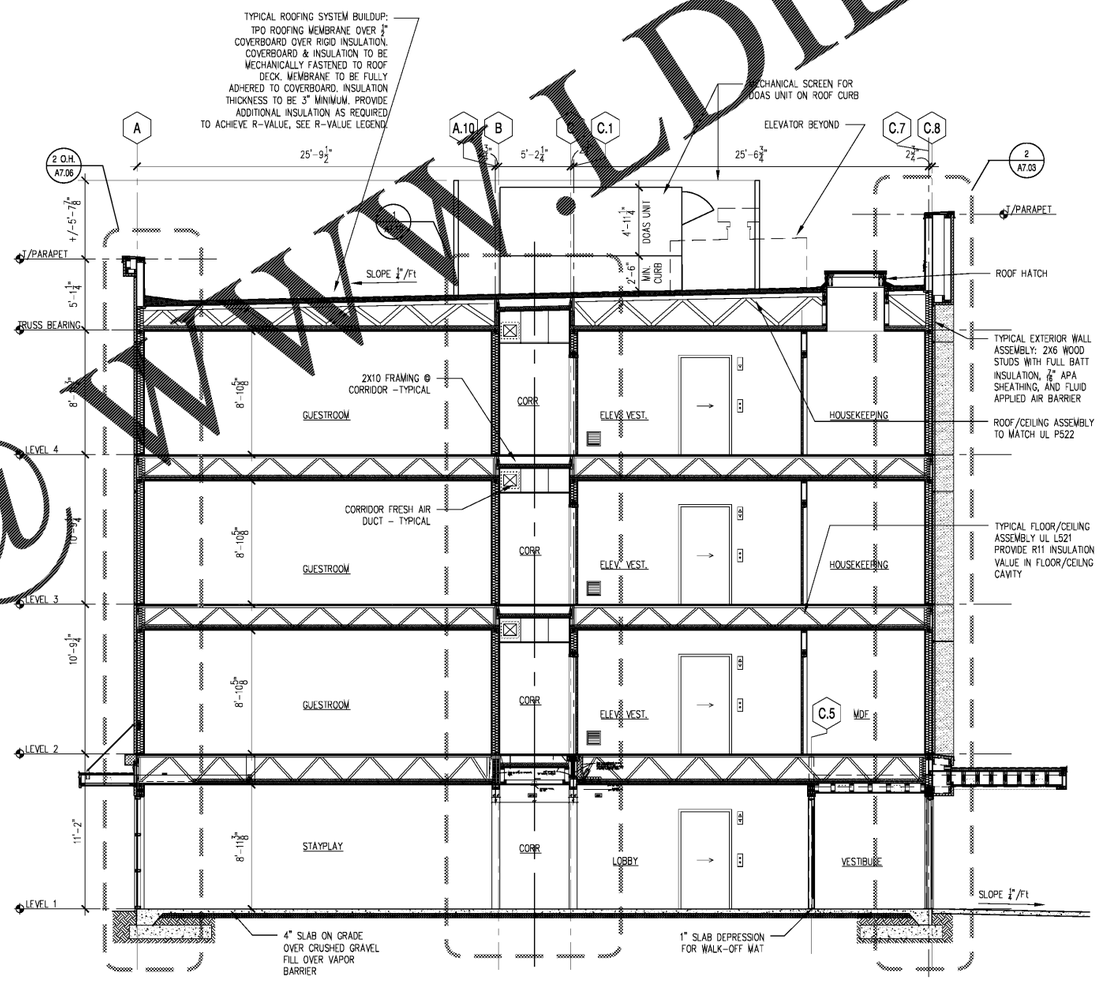

1 BUILDING SECTION
Scale: 1/4"=1'-0"

Order Plans @ WWW.LDILine.com

RULE JOY TRAMMELL + RUBIO
ARCHITECTURE | INTERIOR DESIGN
3200 Galleria Parkway, Suite 730, Atlanta, Georgia 30339
770-661-1492 (phone) 770-661-1495 (fax)
www.rjtrdesign.com

PRINTED	
DATE	ISSUE/REVISION
11/01/18	Issued for Permit

STATE OF GEORGIA
GREGORY T. BEATLEY
CERTIFICATE NO. PROJECT

ISSUED FOR CONSTRUCTION

BUILDING SECTION

EXTENDED STAY AMERICA
POOLER, GA

COMMISSION NO: 18-120-00

DRAWING NO:
A6.02