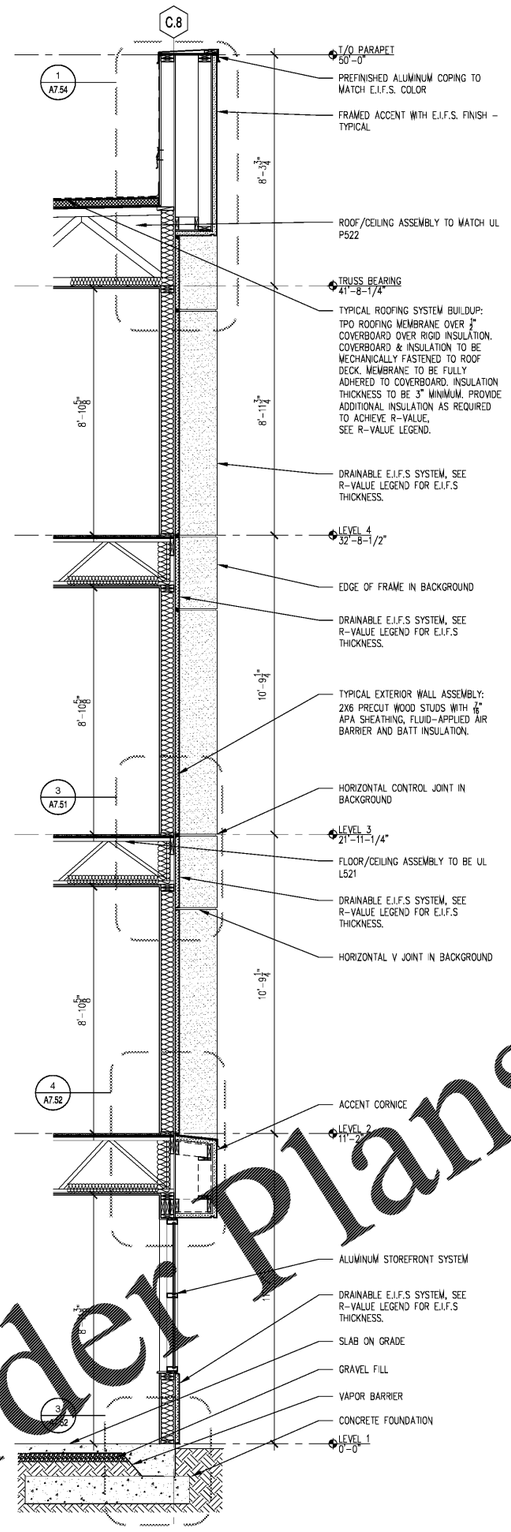

3 **WALL SECTION**
Scale: 1/2"=1'-0"

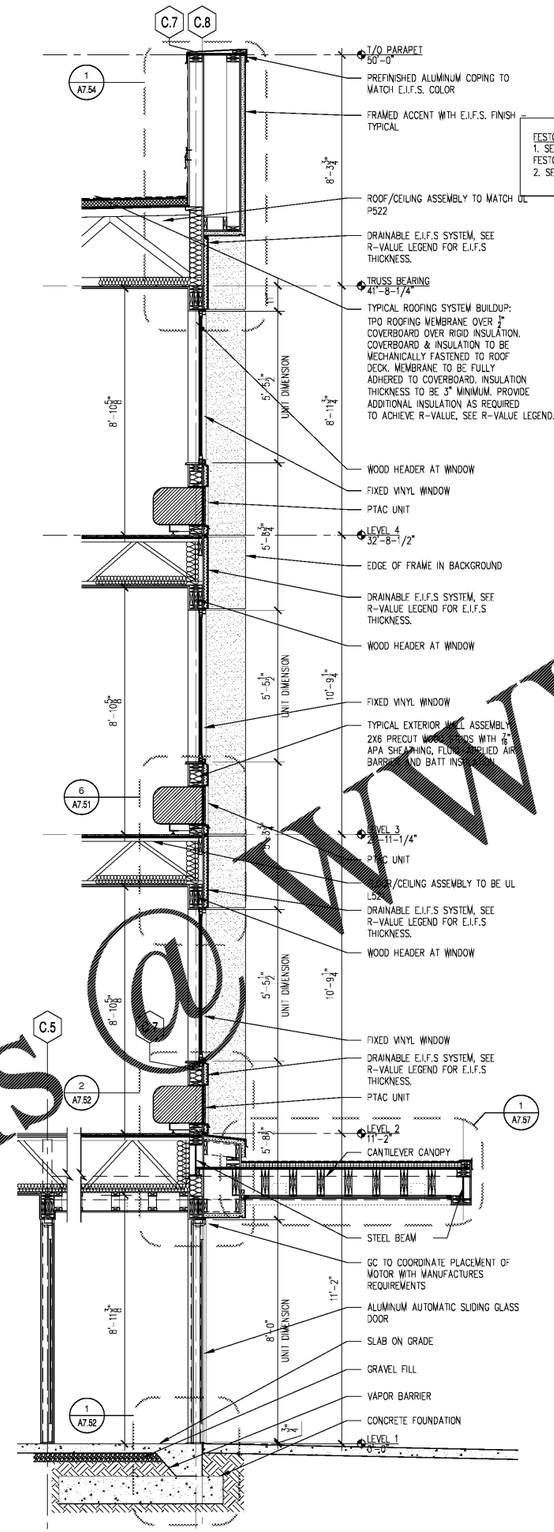

2 **WALL SECTION**
Scale: 1/2"=1'-0"

FESTOON LIGHTING NOTES:
1. SEE EXTERIOR ELEVATIONS AND ROOF PLAN FOR FESTOON LIGHTING LOCATIONS AT PARAPET.
2. SEE SECTION 2/A1.05 FOR DETAILS.

R-VALUE LEGEND

1. WALLS: R-19, PROVIDE FULL BATT INSULATION AND 1" E.I.F.S. SYSTEM
2. ROOF: R-38

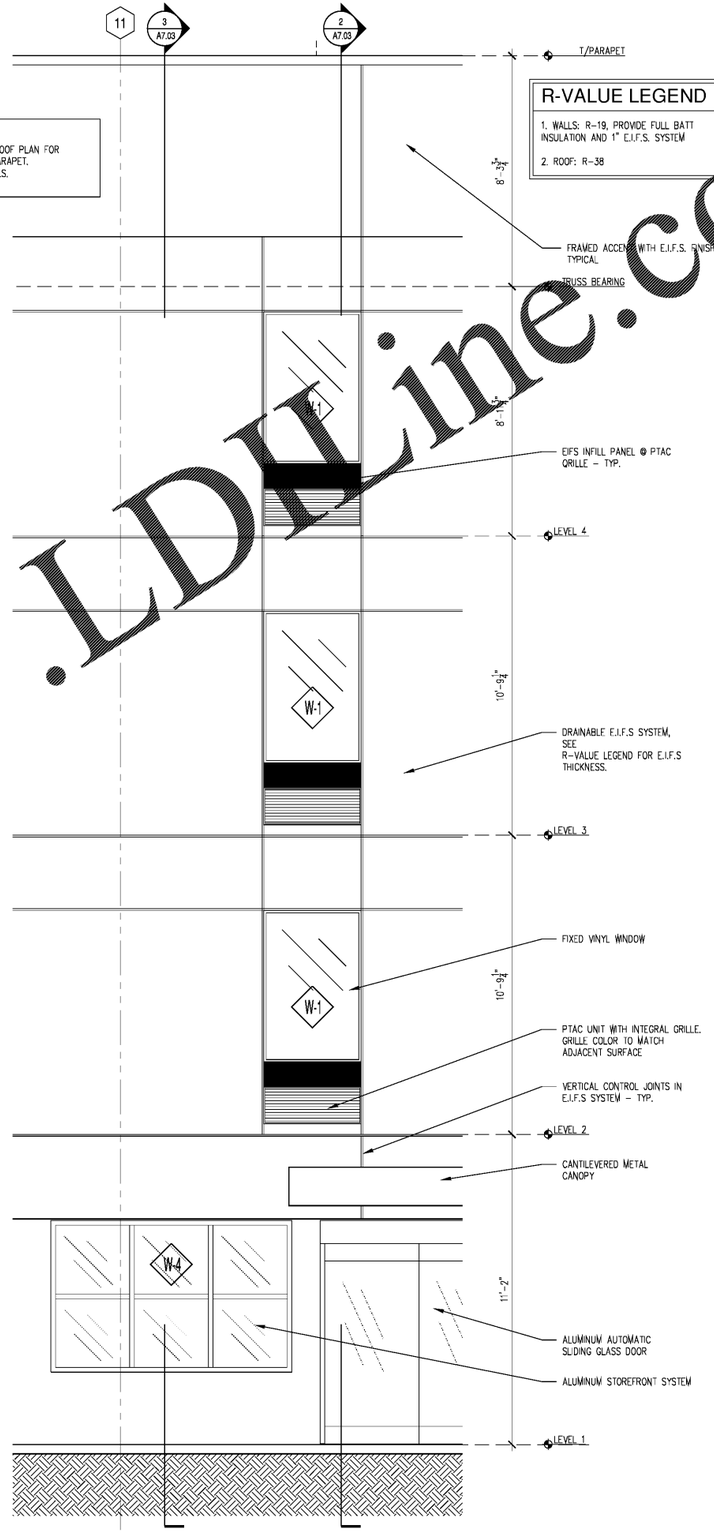

1 **PARTIAL ELEVATION**
Scale: 1/2"=1'-0"

Order Plans @ WWW.LDLine.com

RULE JOY TRAMMELL RUBIO
ARCHITECTURE INTERIOR DESIGN
3200 Galleria Parkway Suite 730 Atlanta, Georgia 30339
770-661-1492 (phone) 770-661-1499 (fax)
www.rjtrdesign.com

PRINTED	
DATE	ISSUE/REVISION
11/01/18	Issued for Permit

STATE OF GEORGIA
GREGORY T. BEATTIE
CERTIFICATE NO. 000000
REGISTERED ARCHITECT

ISSUED FOR CONSTRUCTION

WALL SECTION/ELEVATION

EXTENDED STAY AMERICA
FOOLER, GA

COMMISSION NO: 18-120-00

DRAWING NO:
A7.03