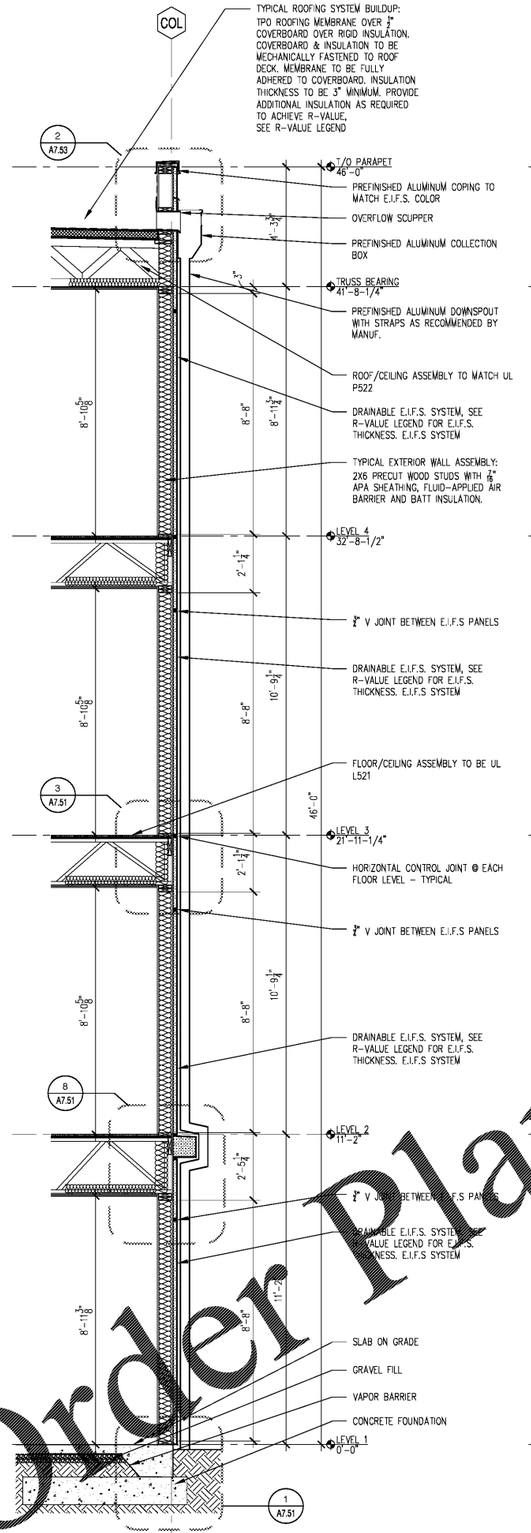

4 WALL SECTION

Scale: 1/2"=1'-0"

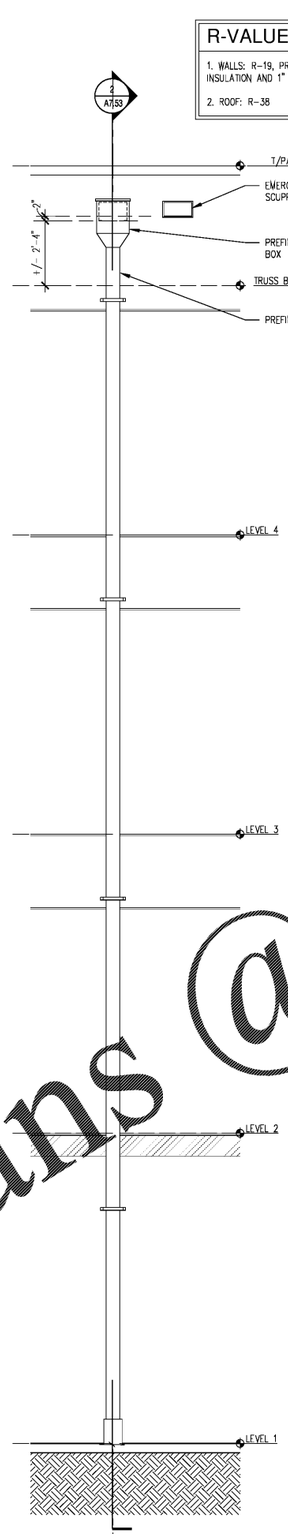

3 WALL SECTION

Scale: 1/2"=1'-0"

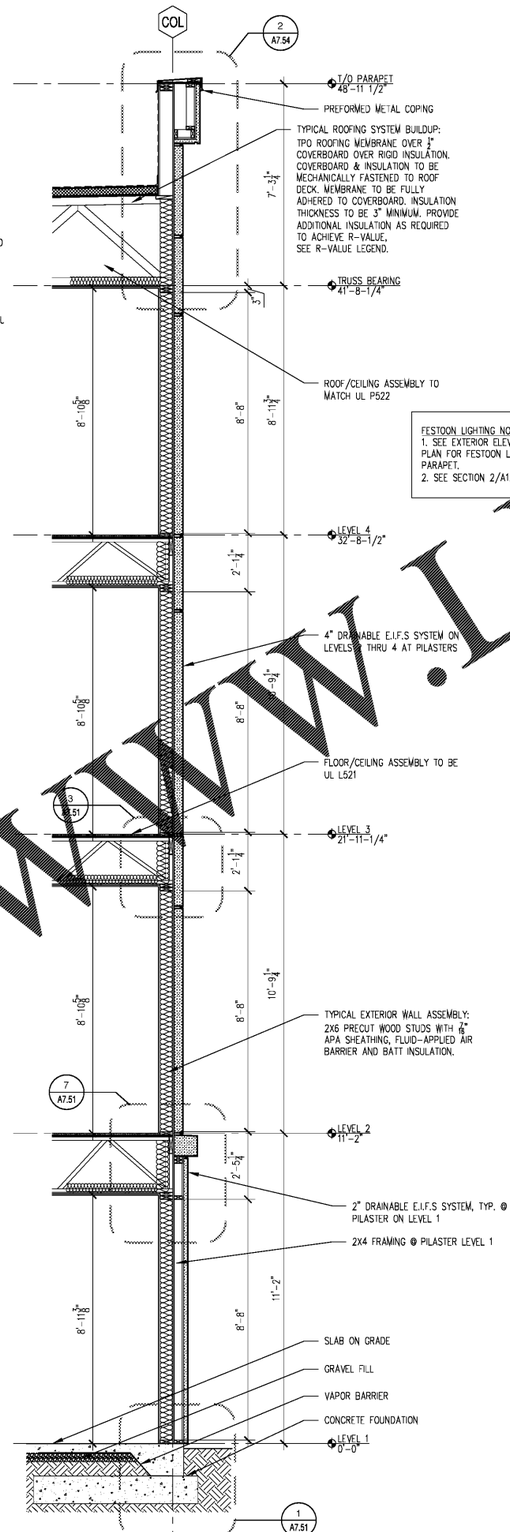

2 WALL SECTION

Scale: 1/2"=1'-0"

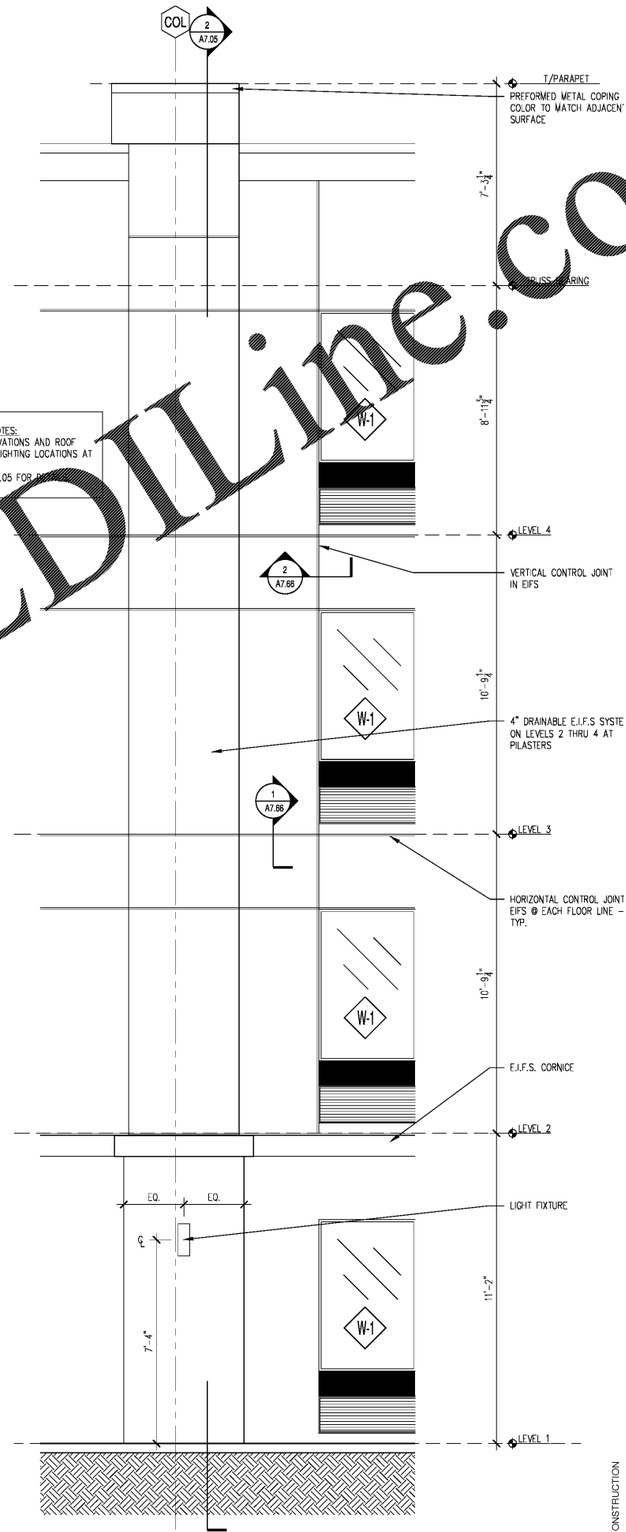

1 PARTIAL ELEVATION

Scale: 1/2"=1'-0"

RULE JOY TRAMMELL + RUBIO
ARCHITECTURE INTERIOR DESIGN
3300 Galleria Parkway Suite 730 Atlanta, Georgia 30339
770-661-1492 (phone) 770-661-1499 (fax)
www.rjtrdesign.com

PRINTED	
DATE	ISSUE/REVISION
11/01/18	Issued for Permit

ISSUED FOR CONSTRUCTION

WALL SECTION/ELEVATION

EXTENDED STAY AMERICA

KOHLER, GA

COMMISSION NO: 18-120-00

DRAWING NO:

A7.05

Order Plans @ WWW.LDILine.com