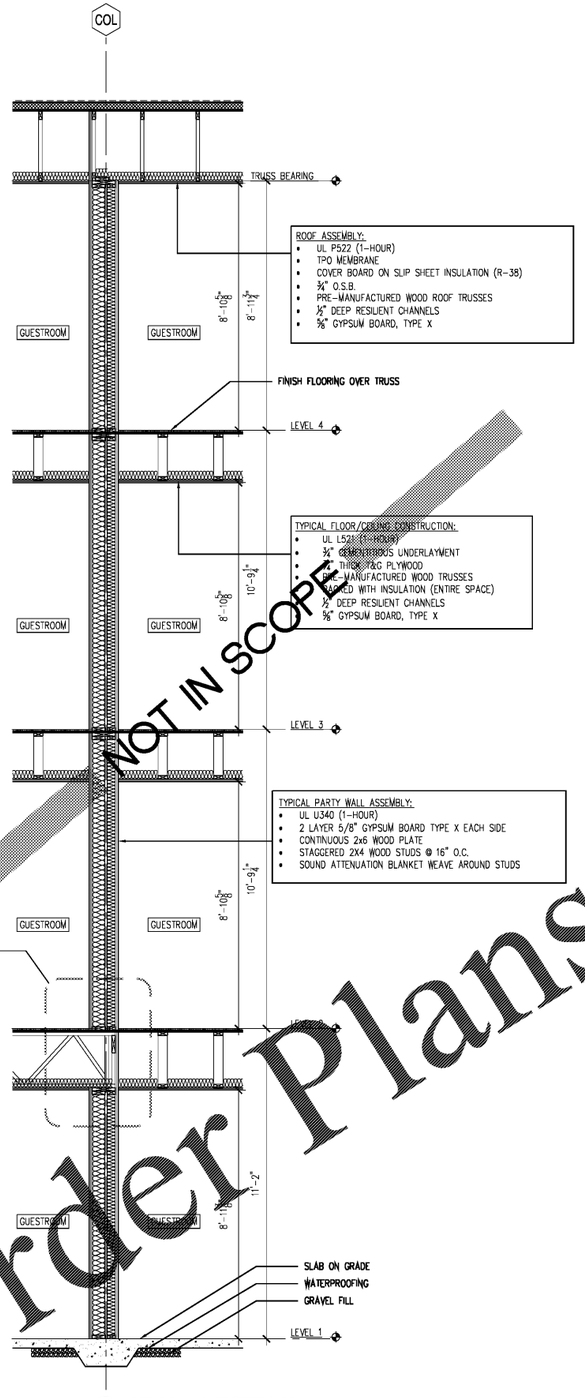

3 **WALL SECTION**
Scale: 1/2"=1'-0"

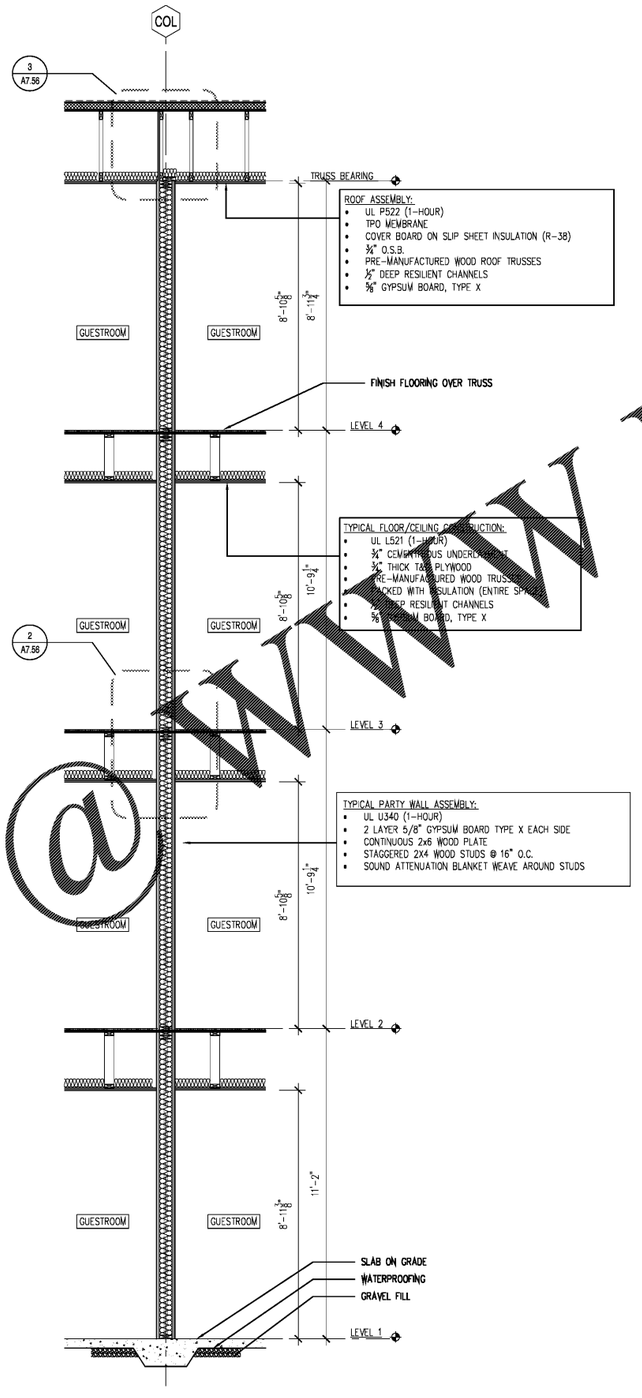

2 **WALL SECTION**
Scale: 1/2"=1'-0"

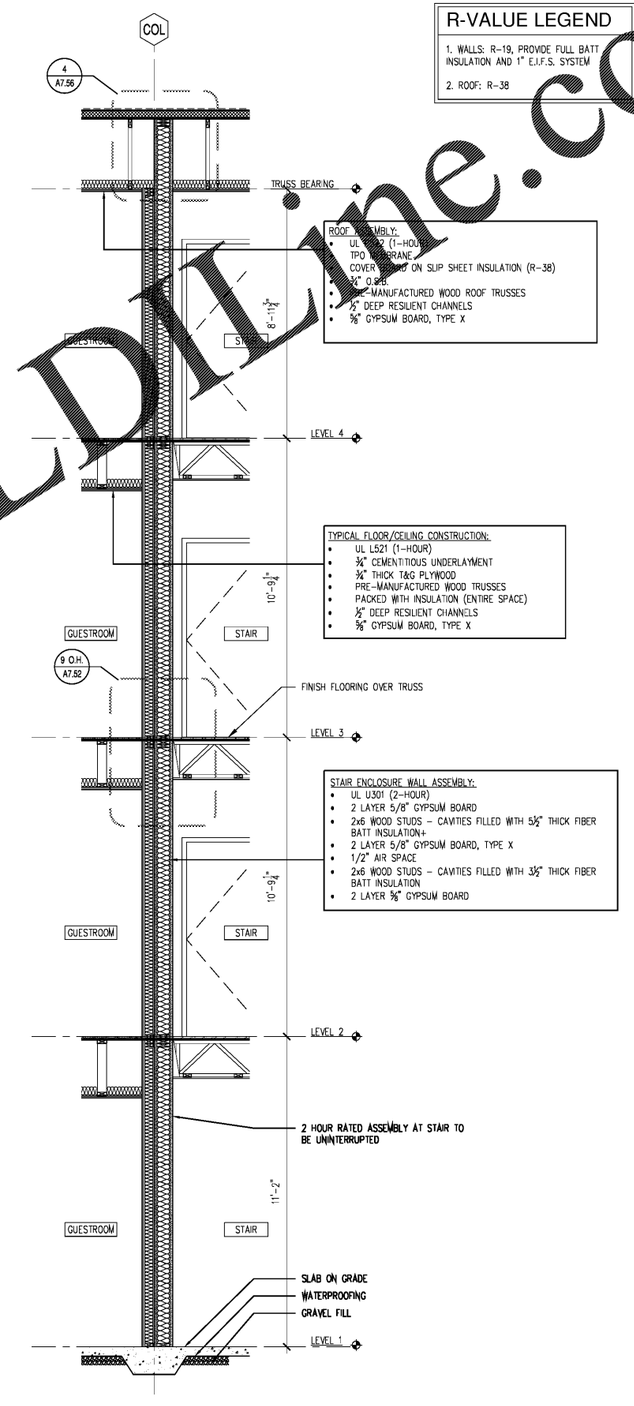

1 **STAIR WALL SECTION**
Scale: 1/2"=1'-0"

R-VALUE LEGEND

1. WALLS: R-19, PROVIDE FULL BATT INSULATION AND 1" E.I.F.S. SYSTEM

2. ROOF: R-38

NOT IN SCOPE
Order Plans @ WWW.LDI.me.com

RULE JOY TRAMMELL + RUBIO
ARCHITECTURE | INTERIOR DESIGN
3330 Cumberland Parkway, Suite 730, Atlanta, Georgia 30339
770-661-1492 (phone) 770-661-1499 (fax)
www.rjtrdesign.com

PRINTED	
DATE	ISSUE/REVISION
11/01/18	Issued for Permit

STATE OF GEORGIA — JEREMY T. BEATTIE — REGISTERED ARCHITECT — PROFESSIONAL SEAL

ISSUED FOR CONSTRUCTION

WALL SECTIONS

EXTENDED STAY AMERICA

FOLLER, GA

COMMISSION NO: 18-120-00

DRAWING NO:

A7.07