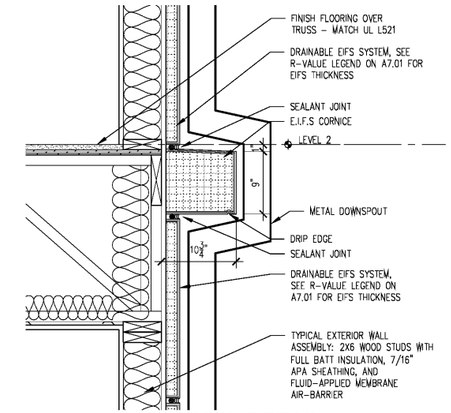

8 **WALL DETAIL**
Scale: 1 1/2" = 1'-0"

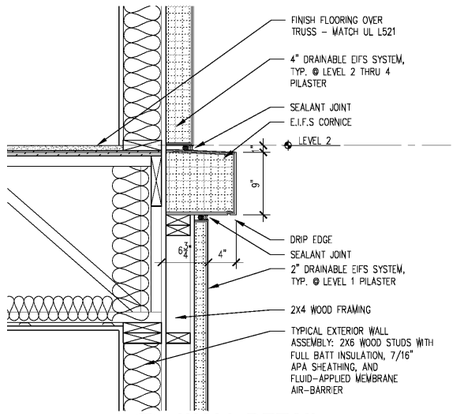

7 **WALL DETAIL**
Scale: 1 1/2" = 1'-0"

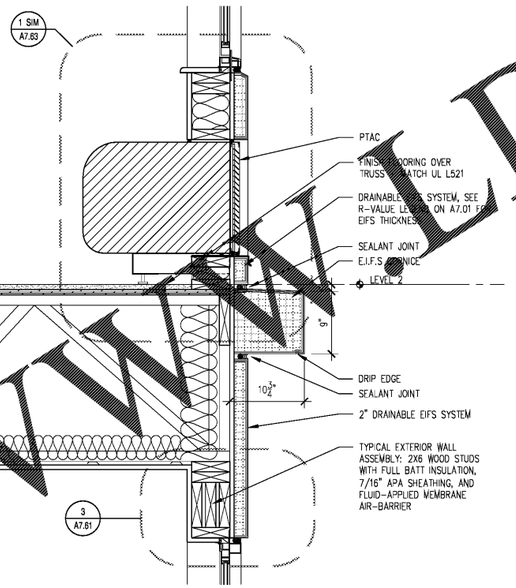

5 **WALL DETAIL**
Scale: 1 1/2" = 1'-0"

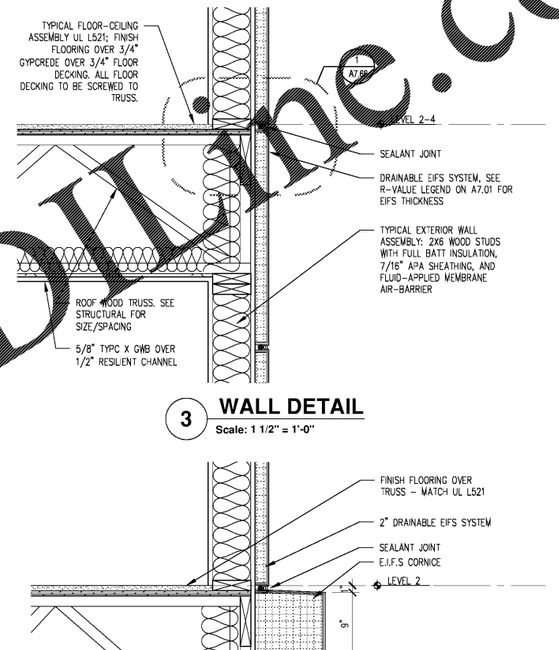

3 **WALL DETAIL**
Scale: 1 1/2" = 1'-0"

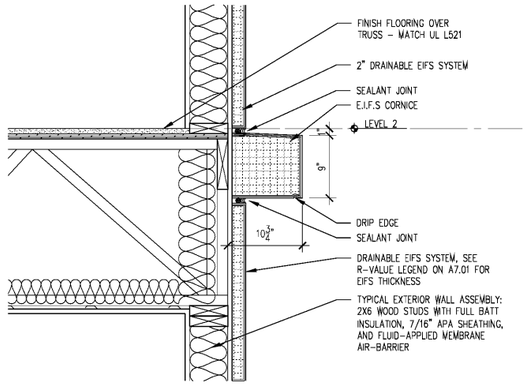

2 **WALL DETAIL**
Scale: 1 1/2" = 1'-0"

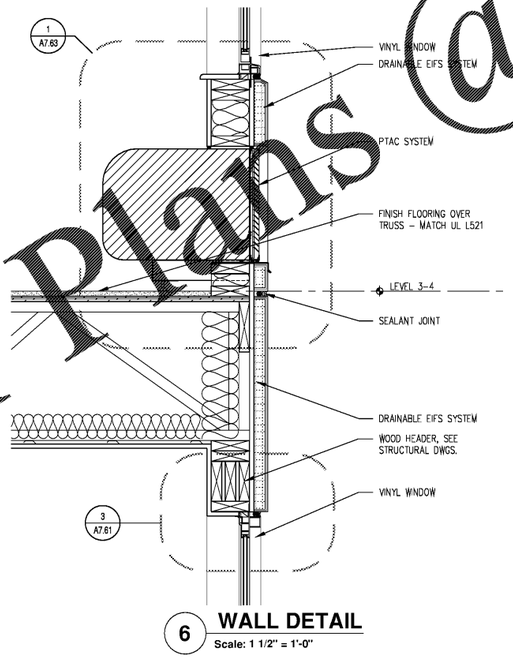

6 **WALL DETAIL**
Scale: 1 1/2" = 1'-0"

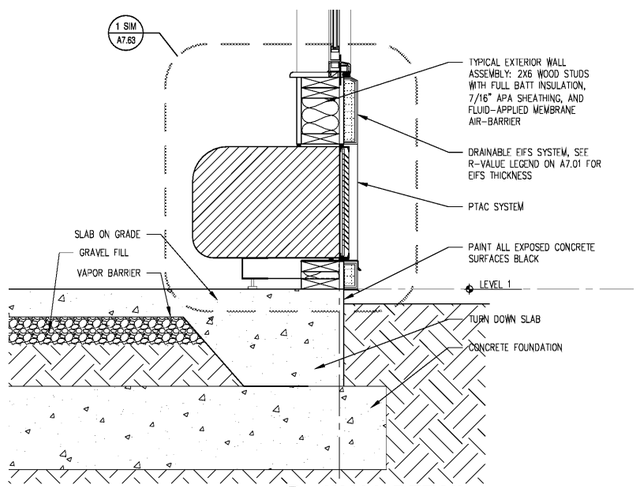

4 **WALL DETAIL**
Scale: 1 1/2" = 1'-0"

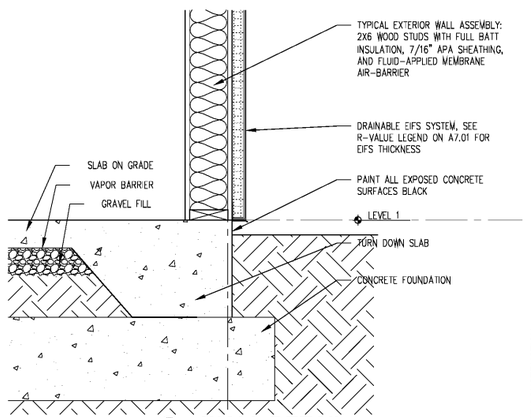

1 **WALL DETAIL**
Scale: 1 1/2" = 1'-0"

Order Plans @ WWW.DLine.com

RULE JOY TRAMMELL + RUBIO
ARCHITECTURE INTERIOR DESIGN
3200 Galleria Parkway Suite 730 Atlanta, Georgia 30339
770-661-1492 (phone) 770-661-1495 (fax)
www.rjtrdesign.com

PRINTED	
DATE	ISSUE/REVISION
11/01/18	Issued for Permit

ISSUED FOR CONSTRUCTION

WALL DETAILS

EXTENDED STAY AMERICA
KOHLER, GA

COMMISSION NO: 18-120-00

DRAWING NO:
A7.51