INTERIOR ELEVATION GENERAL NOTES

1. DIMENSIONS ARE TO FACE OF GYP. BOARD, UNO.
2. REFER TO SHEETS A1.06 & A1.07 FOR:
   - A. FINISHES
   - B. TOILET ACCESSORIES
   - C. EQUIPMENT
   - D. PLUMBING FIXTURES
   - E. INTERIOR ELEVATION SYMBOL LEGEND
   - F. MILLWORK FINISH LEGEND
3. SEE REFLECTED CEILING PLANS FOR CEILING FIXTURE AND DIFFUSER TYPES & LOCATIONS.
4. SEE FINISH PLANS FOR FINISH LIMITS.
5. SEE SHEET A7.04A & A7.04B FOR TYPICAL ADA CLEARANCES & MOUNTING REQUIREMENTS.
6. SEE SHEET A9.01 FOR DOOR SCHEDULE & ELEVATIONS. SEE A5.30 FOR WINDOW ELEVATIONS.
7. REFER TO INTERIOR ELEVATIONS FOR BATHROOM ACCESSORY MOUNTING HEIGHTS & POSITIONS.
8. REFER TO INTERIOR ELEVATIONS FOR WALL-MOUNTED DEVICE LOCATIONS. ALL OUTLETS CENTERED @ 18" A.F.F., U.N.O. ALL SWITCHES CENTERED @ 48" A.F.F., U.N.O.
9. WHERE SWITCHES AND/OR OUTLETS ARE ADJACENT, PLACE IN MULTI-GANG BOX, NOT MULTIPLE SINGLE-GANG BOXES.
10. SEE COMPLETE FLOOR PLANS IN A1 SERIES FOR ROOM TYPE LOCATIONS.

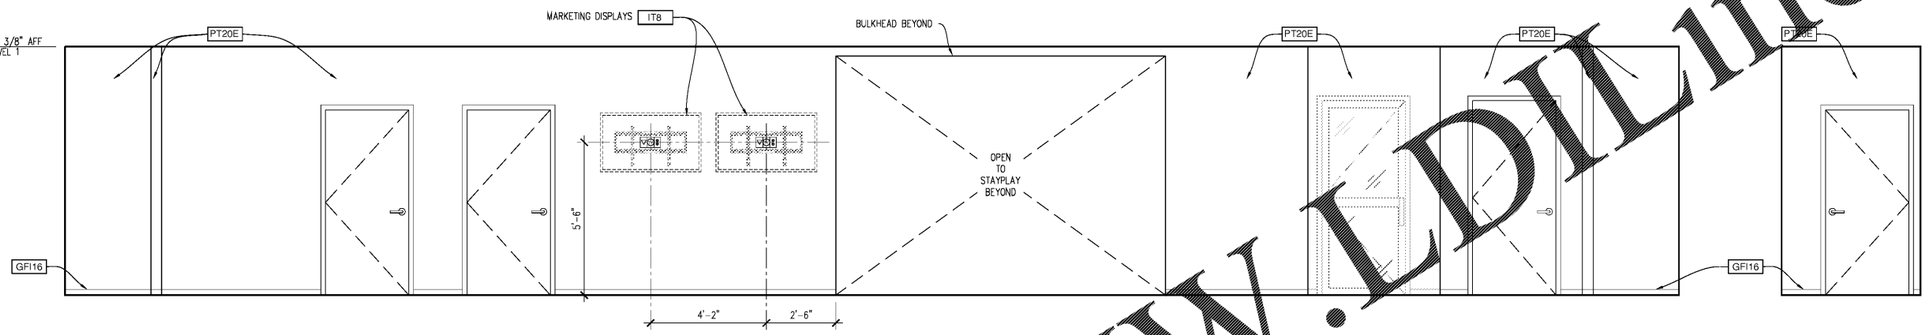

7 CORRIDOR - STAYPLAY
Scale: 1/2"=1'-0"

6 CORRIDOR - STAYPLAY
Scale: 1/2"=1'-0"

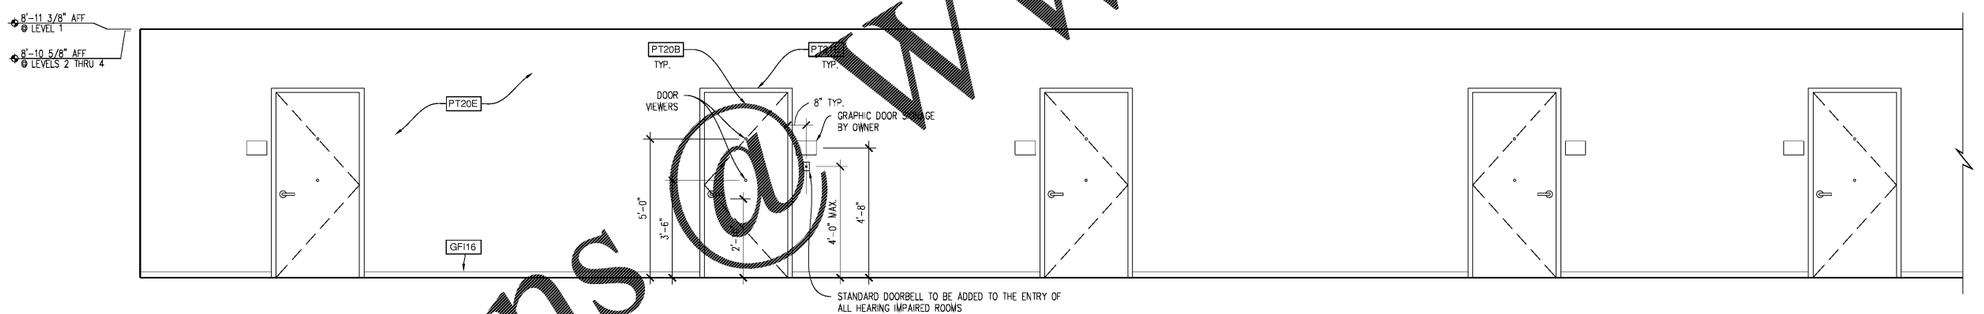

5 CORRIDOR TYP.
Scale: 1/2"=1'-0"

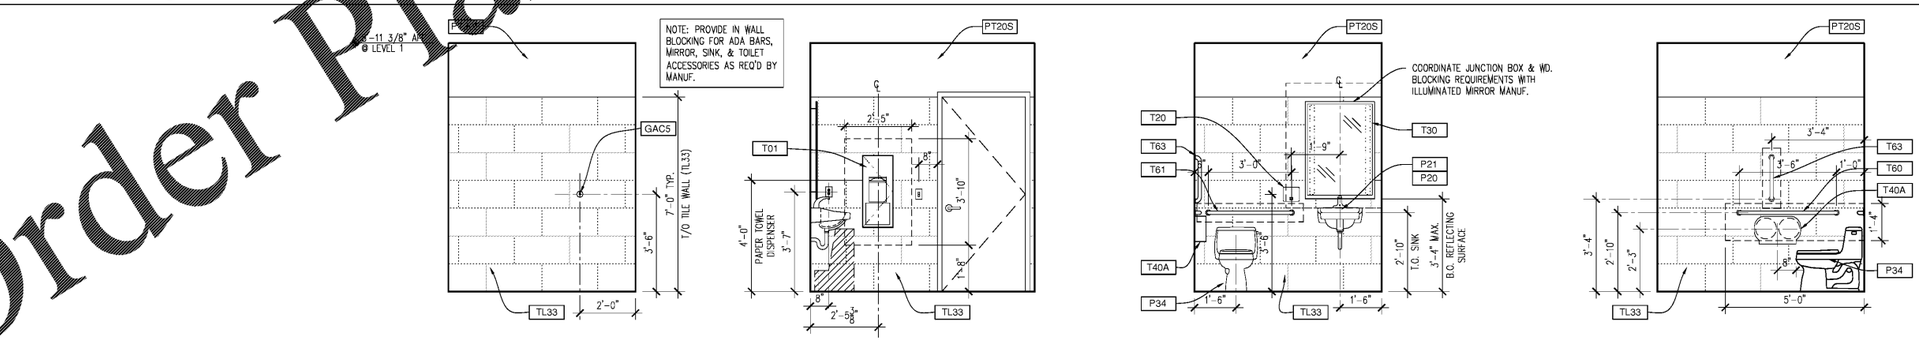

4 PUBLIC RESTROOM ENTRY ELEVATION
Scale: 1/2"=1'0"

3 PUBLIC RESTROOM TOILET ELEVATION
Scale: 1/2"=1'0"

2 PUBLIC RESTROOM TOILET/VANITY ELEVATION
Scale: 1/2"=1'0"

1 PUBLIC RESTROOM VANITY ELEVATION
Scale: 1/2"=1'0"

Order Plans @ www.LDLine.com

RULE JOY TRAMMELL + RUBIO
ARCHITECTURE | INTERIOR DESIGN
3200 Galleria Parkway, Suite 710, Atlanta, Georgia 30339
770-661-1492 (phone) 770-661-1495 (fax)
www.rjtrdesign.com

PRINTED	
DATE	ISSUE/REVISION
11/01/18	Issued for Permit

STATE OF GEORGIA — GREGORY T. BEATLEY — CERTIFICATE NO. RA015257 — PROFESSIONAL ARCHITECT

ISSUED FOR CONSTRUCTION

RESTROOM & TYP. CORRIDOR ELEVATIONS

EXTENDED STAY AMERICA

FOOLER, GA

COMMISSION NO: 18-120-06

DRAWING NO:

A8.13