Order Plans @ WWW.LDILine.com

5 NOT USED
Scale: 1-1/2"=1'0"

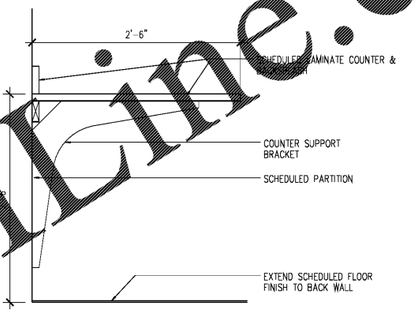

3 WORK SURFACE COUNTERTOP - PLAM
Scale: 1-1/2"=1'0"

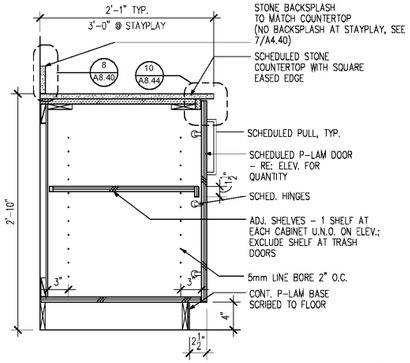

2 BASE CABINET W/DRAWERS - STONE
Scale: 1 1/2"=1'-0"

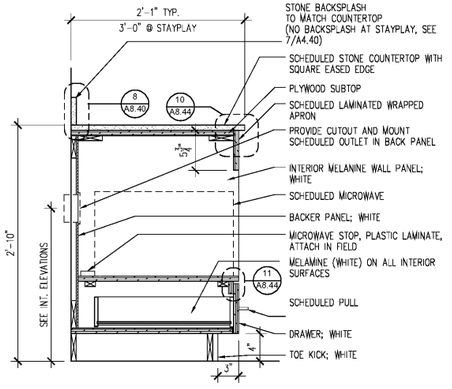

1 BASE CABINET W/MICROWAVE- STONE
Scale: 1-1/2"=1'0"

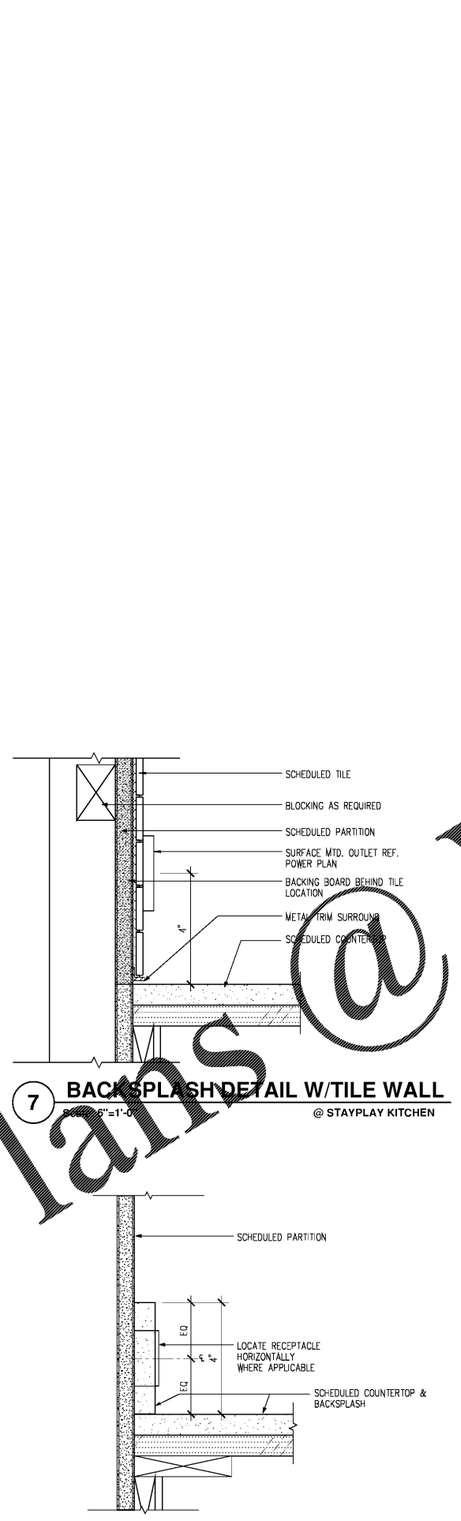

7 BACKSPLASH DETAIL W/TILE WALL
@ STAYPLAY KITCHEN
Scale: 6"=1'-0"

6 TYP. BACKSPLASH DETAIL
Scale: 6"=1'-0"

4 FULL HEIGHT CABINET W/TRASH
Scale: 1-1/2"=1'0"

RULE JOY TRAMMELL + RUBIO
ARCHITECTURE | INTERIOR DESIGN
3200 Galleria Parkway, Suite 730, Atlanta, Georgia 30339
770-661-1492 (phone) 770-661-1495 (fax)
www.rjtrdesign.com

PRINTED	
DATE	ISSUE/REVISION
11/01/18	Issued for Permit

STATE OF GEORGIA
GREGORY T. BEATTIE
CERTIFICATE NO. RA019207
PROFESSIONAL ARCHITECT

ISSUED FOR CONSTRUCTION

MILLWORK DETAILS

EXTENDED STAY AMERICA
POOLER, GA

COMMISSION NO: 18-120-00

DRAWING NO:
A8.40