SECOND FLOOR FRAMING PLAN NOTES:

1. SEE SHEET S205 FOR SHEARWAL PLAN. WOOD TRUSS SUPPLIER TO COORDINATE TRUSS LAYOUT W/ SHEAR WALL LOCATIONS.
2. SEE DETAIL 1/S401 FOR STANDARD WOOD FRAMING DETAILS & STANDARD STEEL FRAMING DETAILS.
3. REINFORCE 8" CMU WALL W/ #5 VERTS. @ 2'-8".
4. "L1" DENOTES LL3½x3½x¼ (LLV) CMU LINTEL. S.D. 9/S401.
5. ALL STRUCTURAL PARTY WALLS TO BE STAGGERED 2x4's @ 8" O.C. WITH 2x6 PLATES. SEE S205 FOR DOUBLE WALL STUD REQUIREMENTS AT SHEAR WALLS.

PLAN KEYNOTES

LABEL	NOTE
1	24" FLOOR TRUSSES @ 2'-0" O.C. MAX UNO
2	16" LANDING TRUSSES @ 2'-0" O.C.
3	2x10 JOISTS @ 1'-4" O.C.
4	SEE DETAIL 15/S401 FOR STAIR FRAMING DETAILS
5	SIMPSON TYPE HWU TOP FLANGE HANGER @ EA. GIRDER TRUSS. TRUSS SUPPLIER COORDINATE TRUSS BRG. W/ HANGER.
6	S.D. 13/S402 FOR WOOD HEADER CONNECTION TO STEEL COLUMN.
7	TRUSS SUPPLIER TO PROVIDE FRAMED OPENING AT MECHANICAL CHASE - VERIFY SIZE & LOCATION WITH MECHANICAL.
8	DESIGN G.T. FOR UNIFORM WALL LOAD ABOVE: W_{DL} = 315plf W_{LL} = 120plf *TRUSS SUPPLIER/G.C. OPTION: PROVIDE (2) G.T.'s TO ALLOW MEP TO PASS THRU TRUSS SPACE
9	2x12 CANOPY JOISTS @ 2'-0" O.C.
10	S.D. 18/S401 FOR FLOOR BLOCKING AT STEEL COLUMN. T.O. COLUMN ELEVATION = 10'-11½"

COLUMN SCHEDULE

MARK	SIZE	BASE PLATE, UNO	COMMENTS
C1	HSS4x4x¼	⅝"x10"x0'-10"	-
C2	5¾"x7" PSL	(2) SIMPSON ABU46Z GROUTED	SIMPSON ECCQ COLUMN CAP

WOOD HEADER SCHEDULE

MARK	SIZE	JACK STUDS	KING STUDS	COMMENTS
H1	(2) 2x8	(1) 2x6	(1) 2x6	-
H2	(2) 2x8	(2) 2x6	(1) 2x6	-
H3	(3) 2x10	(2) 2x6	(1) 2x6	-
H4	(3) 1¾"x9½" LVL	(3) 2x6	(1) 2x6	-
H5	(3) 1¾"x7¾" LVL	(3) 2x6	(1) 2x6	-
H6	(3) 1¾"x11⅞" LVL	(4) 2x6	(2) 2x6	-
H7	(3) 2x10	(2) 2x6	(1) 2x6	-

WOOD BEAM SCHEDULE

MARK	SIZE	COMMENTS
B1	STAIR BEAM	SEE DETAIL
B2	(3) 2x10	(1) 2x6 EACH END
B3	(3)1¾"x9½" LVL	(2) 2x6 EACH END
B4	(3)1¾x9½ LVL	(3) 2x6 EACH END
B5	(3)1¾x9½ LVL	(4) 2x6 EACH END
B6	(3)1¾"x21" LVL	-

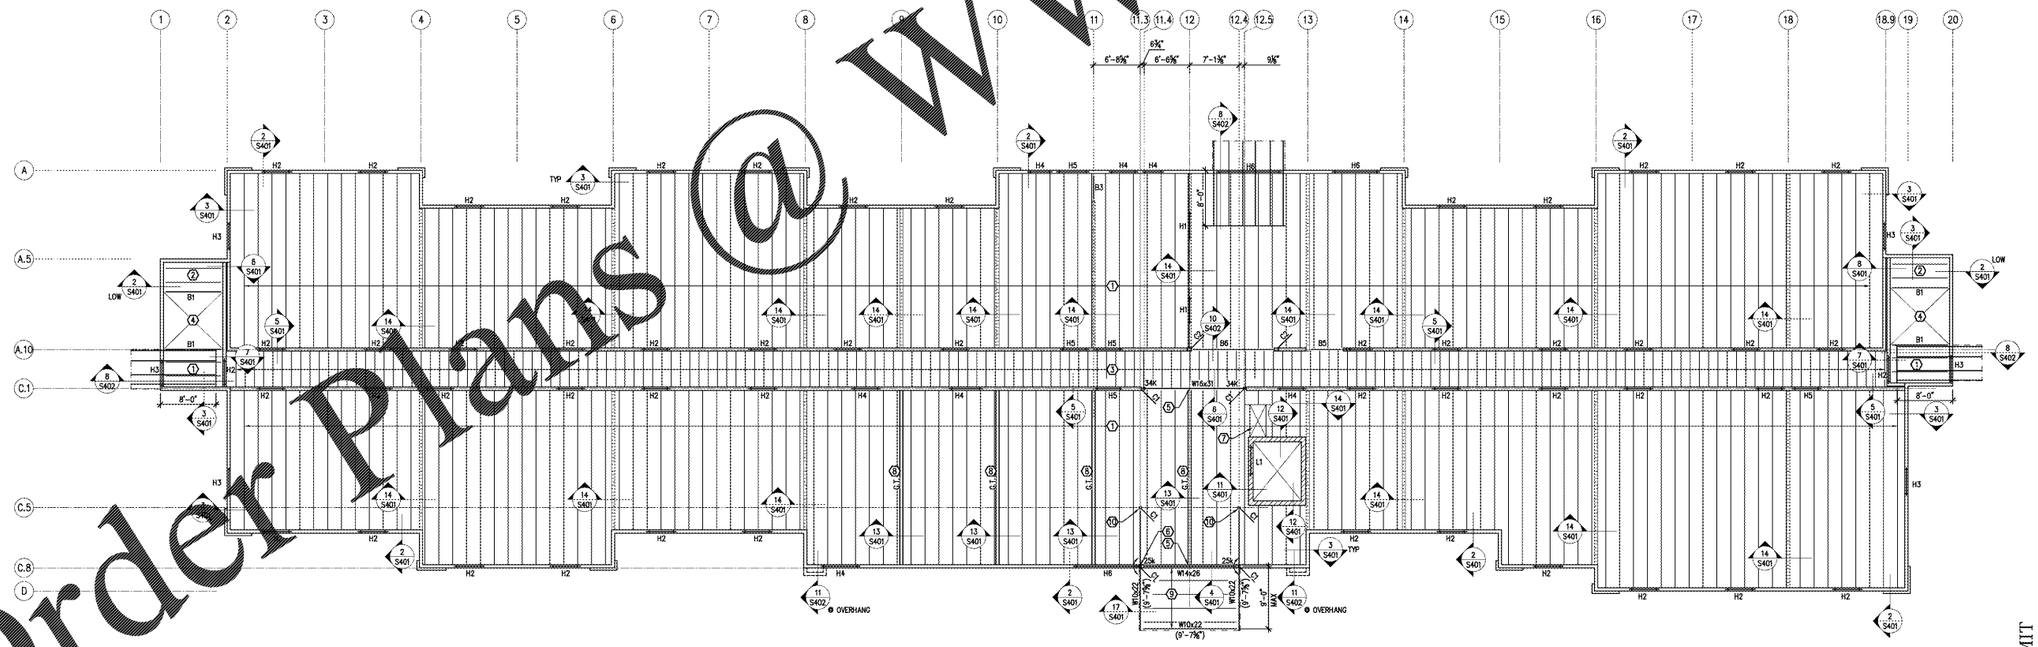

SECOND FLOOR FRAMING PLAN

¼"=1'-0"

FLOOR TRUSS BRG EL. = 9'-0 1/2"
TYP T.O. STEEL EL. = 10'-9 1/2" U.N.O.

SANDMAN Structural Engineers
1587 30th Avenue South • Moorhead, MN 56560
218.227.0002 www.SandmanSE.com Project: 18142-5

Order Plans @ www.LDILine.com

RULE JOY TRAMMELL | RUBIO
ARCHITECTURE | INTERIOR DESIGN
300 Galleria Parkway Suite 740 Atlanta, Georgia 30339
770-661-1492 (phone) 770-661-1493 (fax)
www.rjtrdesign.com

THIS DOCUMENT IS THE PROPERTY OF RULE JOY TRAMMELL - RUBIO, LLC AND MAY NOT BE REPRODUCED WITHOUT WRITTEN CONSENT

PRINTED

DATE	ISSUE/REVISION
11/01/18	FOR PERMIT

GEORGIA REGISTERED PROFESSIONAL ENGINEER KURT SANDMAN 11/01/2018

ISSUED FOR PERMIT

SECOND FLOOR FRAMING PLAN

EXTENDED STAY OF AMERICA

POOLER, GA

COMMISSION NO: 18-120.00

DRAWING NO:

S201