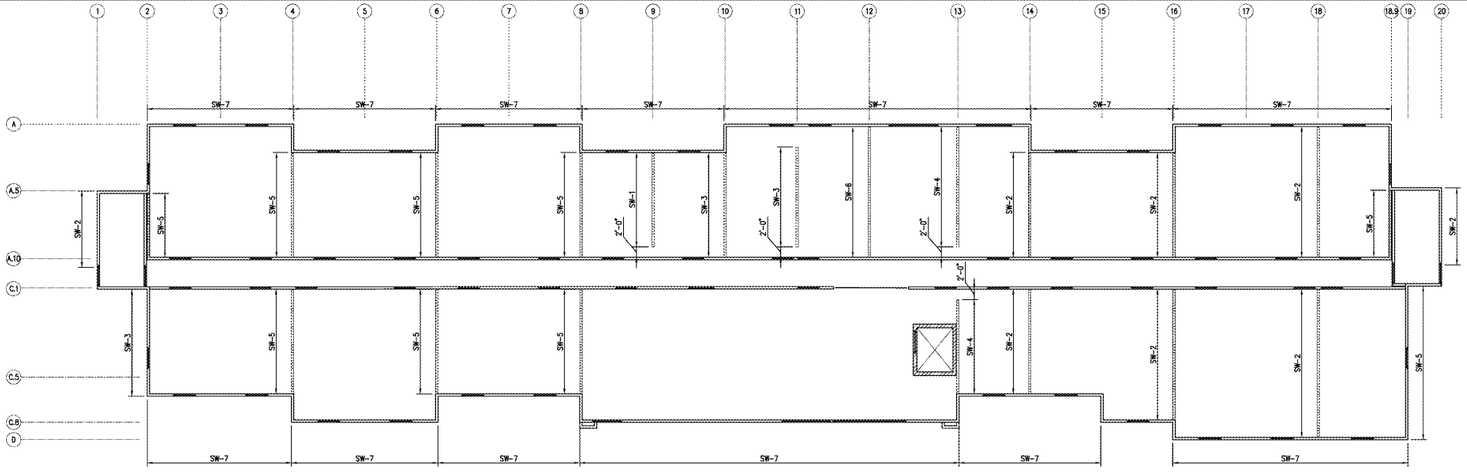


## SHEARWALL PLAN

NO SCALE

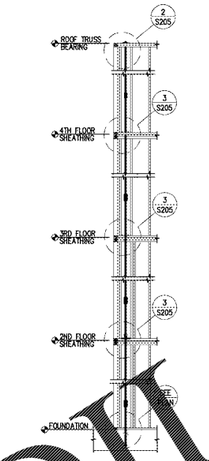


## STRONG- ROD ATS

1/4"=1'-0" — 1 S205

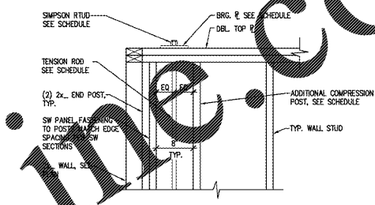


## TIE DOWN @ ROOF LEVEL

1" = 1'-0" — 2 S205

## SHEAR WALL SCHEDULE

| LABEL | 4TH LEVEL | | | | 3RD LEVEL | | | | 2ND LEVEL | | | | 1ST LEVEL | | | | | |
|---|---|---|---|---|---|---|---|---|---|---|---|---|---|---|---|---|---|---|
| | TENSION ROD | T.O. WALL TAKE-UP DEVICE | T.O. WALL BEARING PLATE | END POST/ COMP POST | TENSION ROD | T.O. WALL TAKE-UP DEVICE | T.O. WALL BEARING PLATE | END POST/ COMP POST | TENSION ROD | T.O. WALL TAKE-UP DEVICE | T.O. WALL BEARING PLATE | END POST/ COMP POST | TENSION ROD | T.O. WALL TAKE-UP DEVICE | T.O. WALL BEARING PLATE | END POST/ COMP POST | BASE TENSION ROD ANCHOR | SILL ℄ FASTENING @ BASE LEVEL |
| SW-1 | ⅝"ø THREADED ROD | SIMPSON RTUD4 | SIMPSON BPRTUD3-4 | (2) 2x6/ (1) 2x6 | ⅝"ø THREADED ROD | SIMPSON RTUD6 | SIMPSON BPRTUD5-6A | (2) 2x6/ (1) 2x6 | ⅝"ø THREADED ROD (H.S.) | SIMPSON RTUD6 | SIMPSON BPRTUD5-6B | (2) 2x6/ (2) 2x6 | ⅝"ø THREADED ROD (H.S.) | SIMPSON ATUD9 | PL9-5x12 | (2) 2x6/ (5) 2x6 | 1"Ø ADHESIVE ANCHOR w/ 1'-6" CONC. EMBED INTO TOP OF FOOTING. | ⅝"ø×5" SIMPSON TITEN HD ANCHORS @ 1'-6" O.C. |
| SW-2 | ⅝"ø THREADED ROD | SIMPSON RTUD4 | SIMPSON BPRTUD3-4 | (2) 2x6/ (1) 2x6 | ⅝"ø THREADED ROD | SIMPSON RTUD4 | SIMPSON BPRTUD3-4 | (2) 2x6/ (1) 2x6 | ⅝"ø THREADED ROD | SIMPSON RTUD5 | SIMPSON BPRTUD5-6A | (2) 2x6/ (1) 2x6 | ⅝"ø THREADED ROD (H.S.) | SIMPSON RTUD5 | SIMPSON BPRTUD5-6A | (2) 2x6/ (2) 2x6 | ¾"ø ADHESIVE ANCHOR W/1'-6" CONC. EMBED INTO TOP OF FOOTING. | ⅝"ø×5" SIMPSON TITEN HD ANCHORS @ 2'-0" O.C. |
| SW-3 | ⅝"ø THREADED ROD | SIMPSON RTUD4 | SIMPSON BPRTUD3-4 | (2) 2x6/ (1) 2x6 | ⅝"ø THREADED ROD | SIMPSON RTUD5 | SIMPSON BPRTUD5-6A | (2) 2x6/ (1) 2x6 | ⅝"ø THREADED ROD (H.S.) | SIMPSON RTUD6 | SIMPSON BPRTUD5-6B | (2) 2x6/ (2) 2x6 | ⅝"ø THREADED ROD (H.S.) | SIMPSON RTUD6 | SIMPSON BPRTUD5-6C | (2) 2x6/ (5) 2x6 | 1"Ø ADHESIVE ANCHOR w/ 1'-6" CONC. EMBED INTO TOP OF FOOTING. | ⅝"ø×5" SIMPSON TITEN HD ANCHORS @ 1'-4" O.C. |
| SW-4 | ⅝"ø THREADED ROD | SIMPSON RTUD4 | SIMPSON BPRTUD3-4 | (2) 2x6/ (1) 2x6 | ⅝"ø THREADED ROD | SIMPSON RTUD5 | SIMPSON BPRTUD5-6A | (2) 2x6/ (1) 2x6 | ⅝"ø THREADED ROD | SIMPSON RTUD6 | SIMPSON BPRTUD5-6A | (2) 2x6/ (1) 2x6 | ⅝"ø THREADED ROD | SIMPSON RTUD6 | SIMPSON BPRTUD5-6A | (2) 2x6/ (1) 2x6 | ¾"Ø ADHESIVE ANCHOR W/1'-6" CONC. EMBED INTO TOP OF FOOTING. | ⅝"ø×5" SIMPSON TITEN HD ANCHORS @ 3'-4" O.C. |
| SW-5 | ⅝"ø THREADED ROD | SIMPSON RTUD4 | SIMPSON BPRTUD3-4 | (2) 2x6/ (1) 2x6 | ⅝"ø THREADED ROD | SIMPSON RTUD5 | SIMPSON BPRTUD5-6A | (2) 2x6/ (1) 2x6 | ⅝"ø THREADED ROD (H.S.) | SIMPSON RTUD6 | SIMPSON BPRTUD5-6A | (2) 2x6/ (1) 2x6 | ⅝"ø THREADED ROD (H.S.) | SIMPSON RTUD6 | SIMPSON BPRTUD5-6C | (2) 2x6/ (3) 2x6 | ¾"Ø ADHESIVE ANCHOR W/ 1'-6" CONC. EMBED INTO TOP OF FOOTING. | ⅝"ø×5" SIMPSON TITEN HD ANCHORS @ 1'-4" O.C. |
| SW-6 | ⅝"ø THREADED ROD | SIMPSON RTUD4 | SIMPSON BPRTUD3-4 | (2) 2x6/ (1) 2x6 | ⅝"ø THREADED ROD | SIMPSON RTUD5 | SIMPSON BPRTUD5-6A | (2) 2x6/ (1) 2x6 | ⅝"ø THREADED ROD | SIMPSON RTUD6 | SIMPSON BPRTUD5-6A | (2) 2x6/ (1) 2x6 | ⅝"ø THREADED ROD (H.S.) | SIMPSON RTUD6 | SIMPSON BPRTUD5-6C | (2) 2x6/ (3) 2x6 | ¾"Ø ADHESIVE ANCHOR W/ 1'-6" CONC. EMBED INTO TOP OF FOOTING. | ⅝"ø×5" SIMPSON TITEN HD ANCHORS @ 1'-0" O.C. |
| SW-7 | NOT REQUIRED | NOT REQUIRED | NOT REQUIRED | (2) 2x6 | NOT REQUIRED | NOT REQUIRED | NOT REQUIRED | (2) 2x6 | NOT REQUIRED | NOT REQUIRED | NOT REQUIRED | (2) 2x6 | NOT REQUIRED | NOT REQUIRED | NOT REQUIRED | (3) 2x6 | NOT REQUIRED | ⅝"ø×5" SIMPSON TITEN HD ANCHORS @ 1'-0" O.C. |

### SHEARWALL NOTES:

1. SEE S001 STRUCTURAL NOTES FOR TYPICAL SHEATHING REQUIREMENTS. NOT SHOWN ON WALL SECTIONS.
2. SEE S001 STRUCTURAL NOTES FOR SILL PLATE ANCHORS AND ADHESIVE REQUIREMENTS AT HOLD-DOWNS.
3. INTERIOR BEARING WALL SILL PLATE FASTENING TO BE ⅝"ø×5" TITEN HD ANCHORS @ 4'-0" O.C. U.N.O. IN SHEARWALL SCHEDULE. PROVIDE STANDARD CUT WASHERS, UNO. SEE DETAIL 1/S301 FOR ANCHOR DIMENSIONS.
4. EXTERIOR BEARING WALL SILL PLATE FASTENING TO BE ⅝"ø×5" TITEN HD ANCHORS @ 4'-0" O.C. IN SHEARWALL SCHEDULE. PROVIDE STANDARD CUT WASHERS, UNO. SEE DETAIL 1/S301 FOR ANCHOR DIMENSIONS.
5. USE SIMPSON BP5 OR CMHD SILL ANCHOR WASHER AT EXTERIOR WALLS.
6. SHEARWALL TENSION RODS TO BE HIGH STRENGTH STEEL (FU=125 KSI).
7. SEE DETAIL 4/S203 FOR STAGGERED FASTENING AND DOUBLE STUD REQUIREMENTS WHERE PANEL EDGE FASTENING IS 3" O.C.
8. MAXIMUM WALL STUD SPACING TO BE 16" O.C. FOR ALL SHEAR WALLS.
9. 2x6 STUDS REQUIRED AT ALL END/COMPRESSION POSTS
10. IF ALTERNATE ATS IS PREFERRED, GC TO CONTACT EOR FOR APPROVAL
11. ADHESIVE ANCHORS TO BE GRADE A193 THREADED RODS WITH SIMPSON SET-3G ADHESIVE.

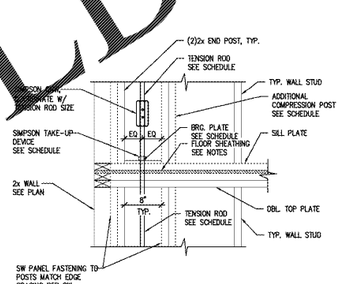


## TIE DOWN @ FLOOR LEVEL

1" = 1'-0" — 3 S205

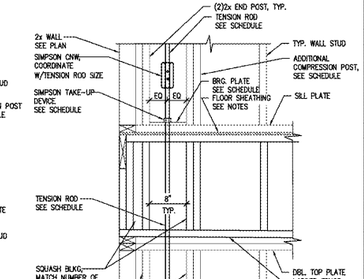


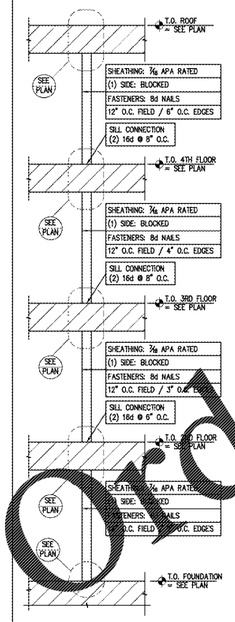


## SW SECTION (SW-1)

NO SCALE — 5 S205

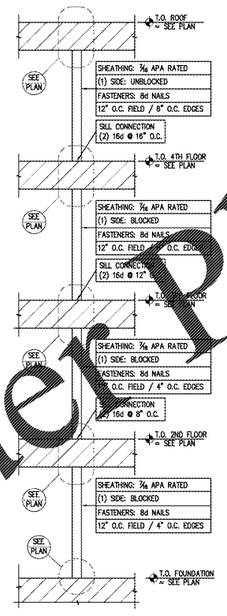


## SW SECTION (SW-2)

NO SCALE — 6 S205

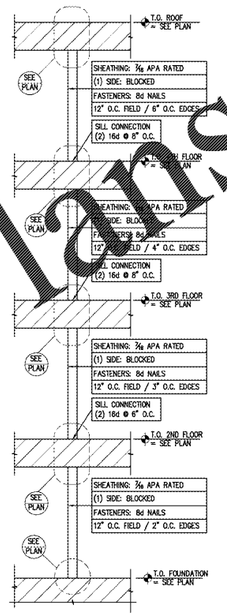


## SW SECTION (SW-3)

NO SCALE — 7 S205

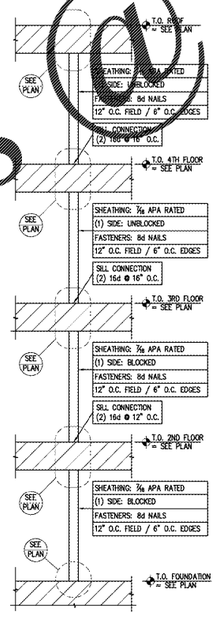


## SW SECTION (SW-4)

NO SCALE — 8 S205

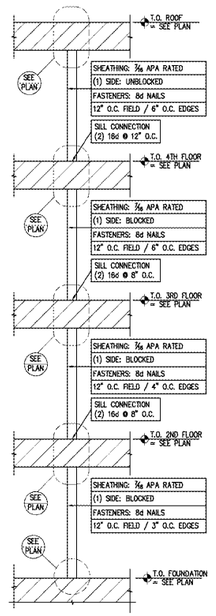


## SW SECTION (SW-5)

NO SCALE — 9 S205

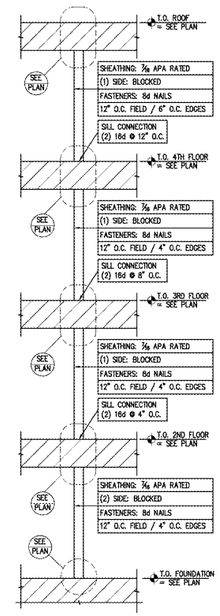


## SW SECTION (SW-6)

NO SCALE — 10 S205

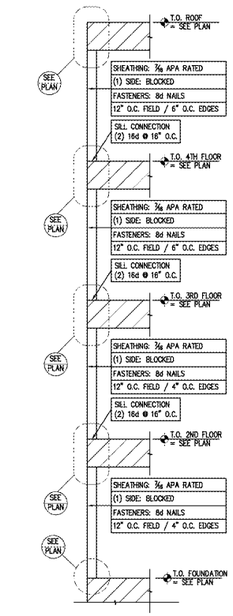


## SW SECTION (SW-7)

NO SCALE — 11 S205

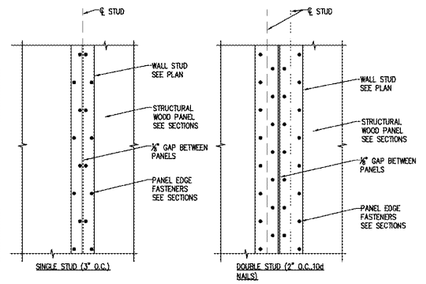


## STAGGERED NAILS @ PANEL EDGES

1" = 1'-0" — 4 S205

Order Plans @ WWW.LDLine.com

RJTR
RULE JOY TRAMMELL | RUBIO
ARCHITECTURE | INTERIOR DESIGN
300 Galleria Parkway Suite 740 Atlanta, Georgia 30339
770-661-1492 (phone) 770-661-1493 (fax)
www.rjtrdesign.com

THESE DRAWINGS ARE THE PROPERTY OF RULE JOY TRAMMELL + RUBIO, LLC AND MAY NOT BE REPRODUCED OR USED IN ANY OTHER MANNER WITHOUT THE EXPRESS WRITTEN CONSENT OF RULE JOY TRAMMELL + RUBIO, LLC

| PRINTED | |
|---|---|
| DATE | ISSUE/REVISION |
| 11/01/18 | FOR PERMIT |

GEORGIA REGISTERED PROFESSIONAL ENGINEER — SUNIT SANDMAN — 11/01/2018

ISSUED FOR PERMIT

SHEARWALL PLAN

# EXTENDED STAY OF AMERICA

POOLER, GA

COMMISSION NO: 18-120.00

DRAWING NO: S205

SANDMAN Structural Engineers
1885 Main Avenue South • Maplewood, MN 55119
218.227.0002 www.SandmanEE.com Project: 18145-S