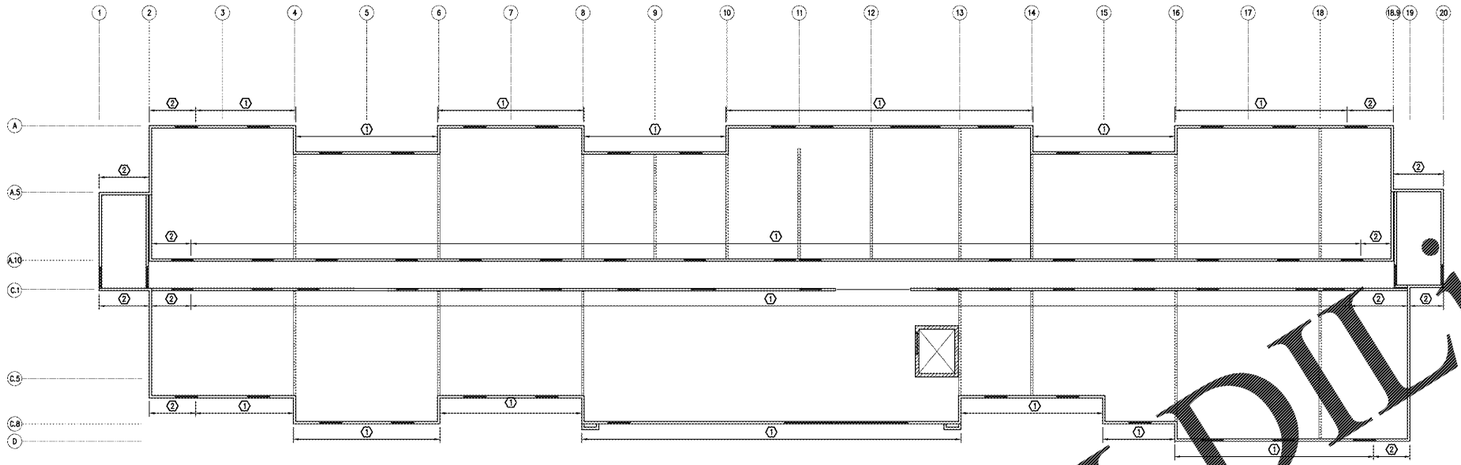


WIND UPLIFT RESTRAINT PLAN

PLAN KEYNOTES

| MARK | URS ROD SPACING | URS ROD TERMINATION |
|---|---|---|
| 1 | 3/8"ø ROD @ 4'-0" O.C. | TERMINATE AT 2ND FLOOR DBL TOP ℄ |
| 2 | 3/8"ø ROD @ 2'-8" O.C. | TERMINATE AT 2ND FLOOR DBL TOP ℄ |

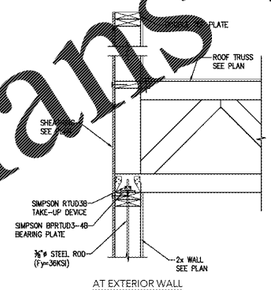


AT EXTERIOR WALL

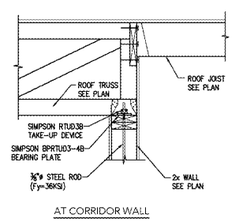


AT CORRIDOR WALL

URS AT ROOF TRUSS

1" = 1'-0"

1 S206

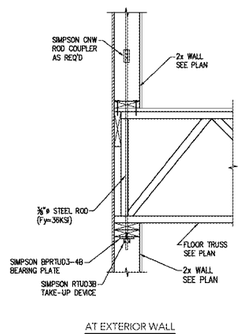


AT EXTERIOR WALL

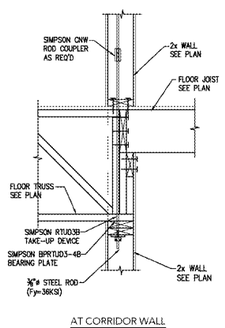


AT CORRIDOR WALL

URS ROD TERMINATION AT FLOOR

1" = 1'-0"

2 S206

Order Plans @ www.IDLine.com

RULE JOY TRAMMELL | RUBIO
ARCHITECTURE | INTERIOR DESIGN
300 Galleria Parkway Suite 740 Atlanta, Georgia 30339
770-661-1492 (phone) 770-661-1493 (fax)
www.rjtrdesign.com

THIS DOCUMENT AND THE PROPERTY OF RULE JOY TRAMMELL + RUBIO, LLC ARE NOT TO BE REPRODUCED OR PUBLISHED IN ANY FORM OR MANNER WHATSOEVER WITHOUT THE EXPRESS WRITTEN PERMISSION OF RULE JOY TRAMMELL + RUBIO, LLC

| PRINTED | |
|---|---|
| DATE | ISSUE/REVISION |
| 11/01/18 | FOR PERMIT |

GEORGIA REGISTERED PROFESSIONAL ENGINEER
PE033278
KURT SANDMAN
11/01/2018

SANDMAN Structural Engineers
1587 30th Avenue South · Moorhead MN 56560
218.227.0022 www.SandmanSE.com Project: 18140-S

ISSUED FOR PERMIT
WIND UPLIFT RESTRAINT PLAN

# EXTENDED STAY OF AMERICA

POOLER, GA

COMMISSION NO: 18-120.00

DRAWING NO:
S206