Luminaire Schedule						
Symbol	Qty	Label	Arrangement	Total Lamp Lumens	LLF	Description
	15	LF02-4B	SINGLE	N.A.	0.900	VPL-80L-180-4K7-4W-BC
	14	LF01	SINGLE	N.A.	0.950	P5675-2030K

Calculation Summary							
Label	CalcType	Units	Avg	Max	Min	Avg/Min	Max/Min
PARKING LOT	Illuminance	Fc	1.85	5.3	0.1	18.50	53.00
PROPERTY LINE	Illuminance	Fc	0.28	2.6	0.0	N.A.	N.A.
SIDEWALK	Illuminance	Fc	1.19	3.8	0.5	2.36	7.60

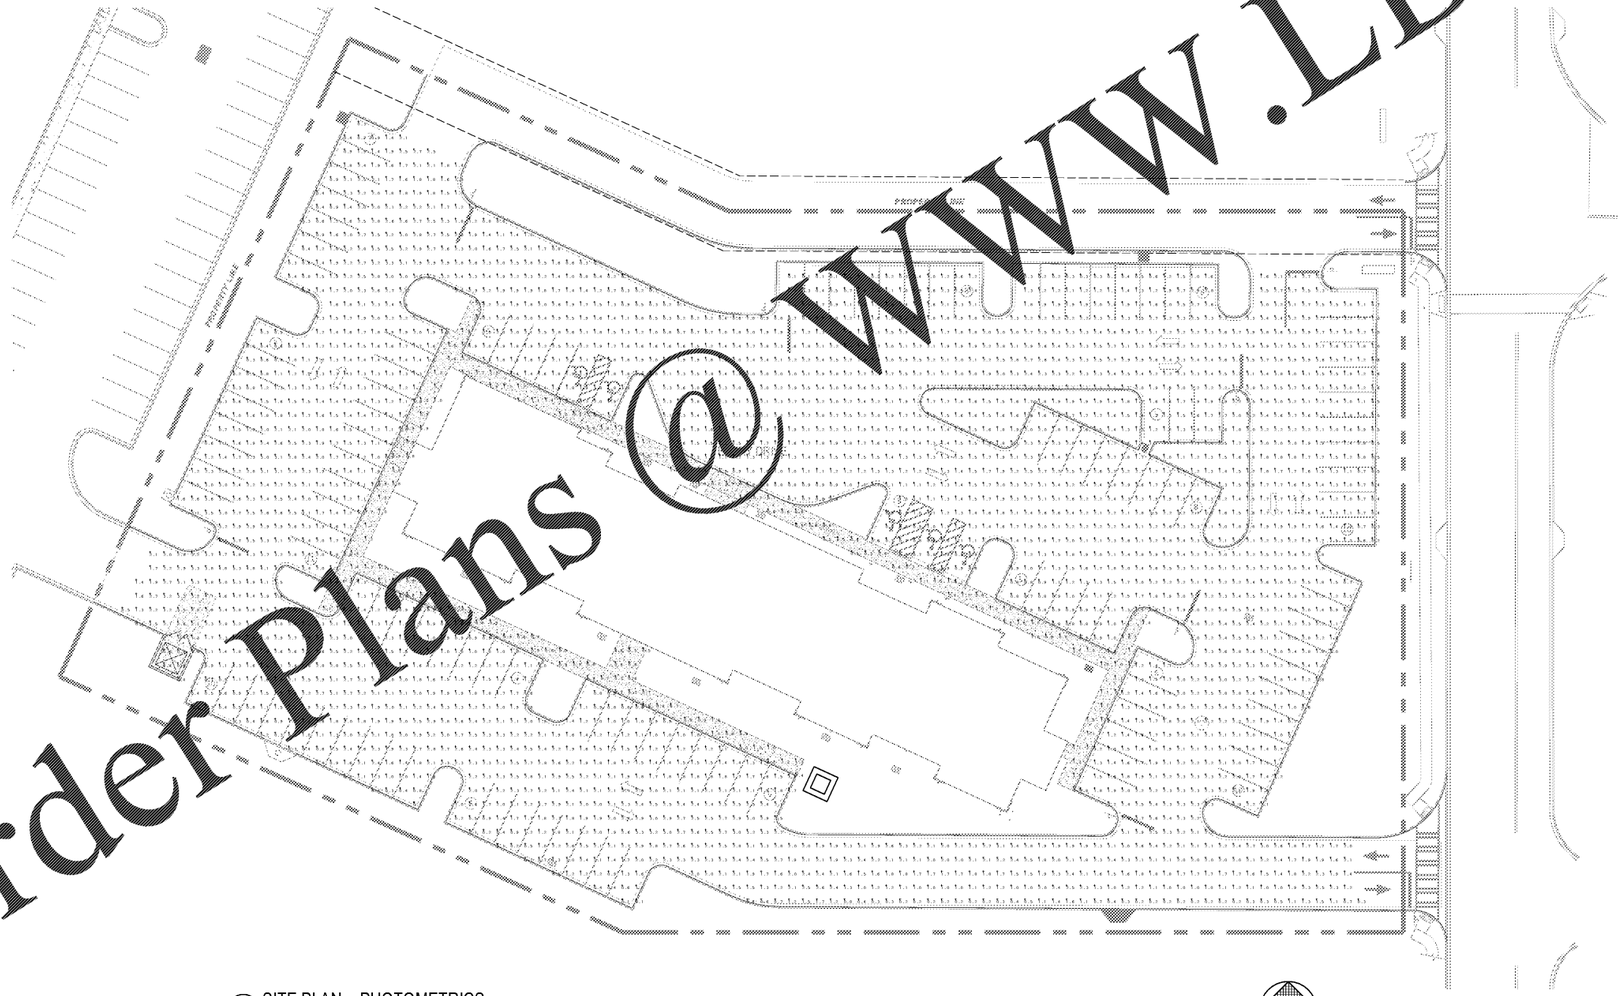

1 E111 SITE PLAN - PHOTOMETRICS
1" = 20'-0"

NORTH

Order Plans @ WWW.LDILine.com

RULE JOY TRAMMELL | RUBIO, INC. ARCHITECTURE | INTERIOR DESIGN
300 Galleria Parkway Suite 740 Atlanta, Georgia 30339
770-661-1492 (phone) / 770-661-1493 (fax)
www.rjtrdesign.com
THESE DRAWINGS ARE THE PROPERTY OF RULE JOY TRAMMELL + RUBIO, LLC AND MAY BE REPRODUCED WITHOUT WRITTEN CONSENT

PRINTED	
DATE	ISSUE/REVISION
11/01/18	ISSUED FOR PERMIT

JB Electrical Design, P.C.
Electrical Consulting Engineers
8340 89th Ave N
Minneapolis, MN 55445
763.486.0965
jeff@jbelectricaldesign.com
JBED Proj. No. 2018-065
©2018 by JB Electrical Design, PC

GEORGIA
No. PE023819
PROFESSIONAL
JEFFREY A BLAKE
11/1/18

SITE PLAN - PHOTOMETRICS

EXTENDED STAY AMERICA

POOLER, GA

COMMISSION NO: 18-120.00

DRAWING NO:

E111