BOLLARD MUST BE SET PRIOR TO PLACING OF PAVING OR SIDEWALK

CAP OR PLUG ENDS OF 6" BOLLARD AND ONE END OF THE 8" STEEL BOLLARD SLEEVE TO PREVENT WATER FROM COLLECTING AND CONCRETE FROM ENTERING DURING PLACEMENT.

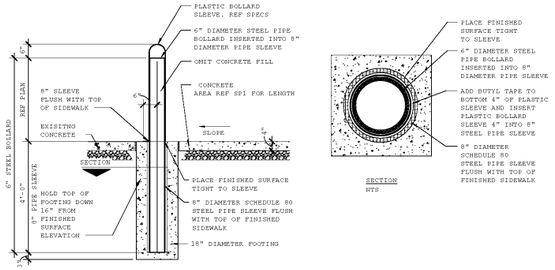

6 REMOVABLE BOLLARD
1/2" = 1'-0"

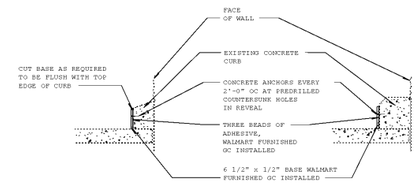

7 CART CURB
3/4" = 1'-0"

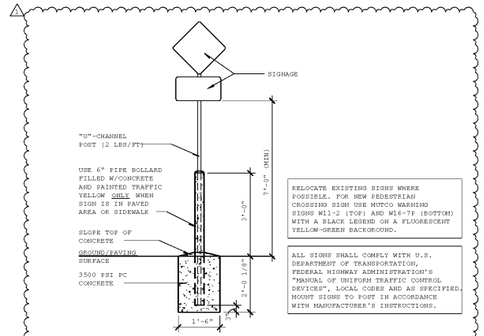

RELOCATE EXISTING SIGNS WHERE POSSIBLE. FOR NEW PEDESTRIAN CROSSING SIGN USE MUTCD WARNING SIGNS W11-2 (TOP) AND W16-7P (BOTTOM) WITH A BLACK LEGEND ON A FLUORESCENT YELLOW-GREEN BACKGROUND.

ALL SIGNS SHALL COMPLY WITH U.S. DEPARTMENT OF TRANSPORTATION, FEDERAL HIGHWAY ADMINISTRATION'S "MANUAL OF UNIFORM TRAFFIC CONTROL DEVICES", LOCAL CODES AND AS SPECIFIED. MOUNT SIGNS TO POST IN ACCORDANCE WITH MANUFACTURER'S INSTRUCTIONS.

8 SITE SIGN BASE
1/2" = 1'-0"

SITE SHEET NOTES

1. POWER WASH SIDEWALK AROUND THE ENTIRE PERIMETER OF BUILDING.
2. PROVIDE NEW SEALANT AT ALL JOINTS BETWEEN EXTERIOR BUILDING WALLS AND ADJACENT CONCRETE SIDEWALK/PAVING, REF SPEC 07900. IF PRESENT, REMOVE EXISTING SEALANT AND BACKER PRIOR TO RE-SEALING JOINTS
3. REPAINT PERIMETER SIDEWALK AND FIRE LANE CURB.
4. NOT USED.
5. REPLACE ALL DAMAGED, MISSING, OR FADED SITE SIGNS WITHIN CLOSE PROXIMITY TO STRUCTURE.
6. NOT USED

KEYNOTES

2.23	INSTALL [illegible] SLAB
5.01	6" PIPE BOLLARD WITH GRAY PLASTIC SLEEVE (HEIGHT AS SLEEVE NOTED ABOVE) REF KEYNOTE 6.58
6.58	INSTALL [illegible] BOLLARD COVERS AT FRONT ENTRANCE [illegible]ARDS, ADD [illegible] COVERS TO BOLLARDS

CAP OR PLUG ENDS OF STEEL BOLLARDS TO PREVENT WATER FROM COLLECTION AND CONCRETE FROM ENTERING DURING PLACEMENT

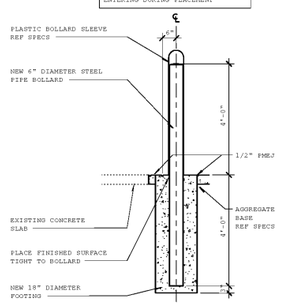

5 BOLLARD
1/2" = 1'-0"

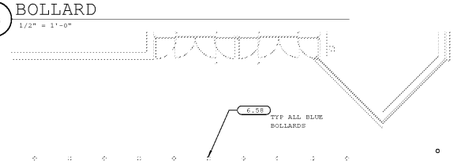

4 GR ENTRY BOLLARD PLAN
1/8" = 1'-0"

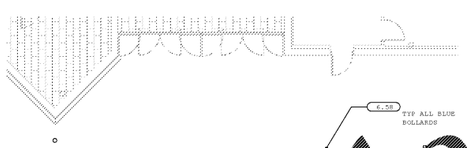

3 GM ENTRY BOLLARD PLAN
1/8" = 1'-0"

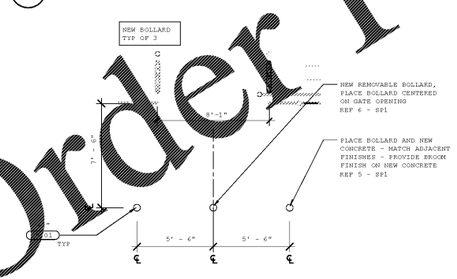

2 GC ENTRY PLAN
1/4" = 1'-0"

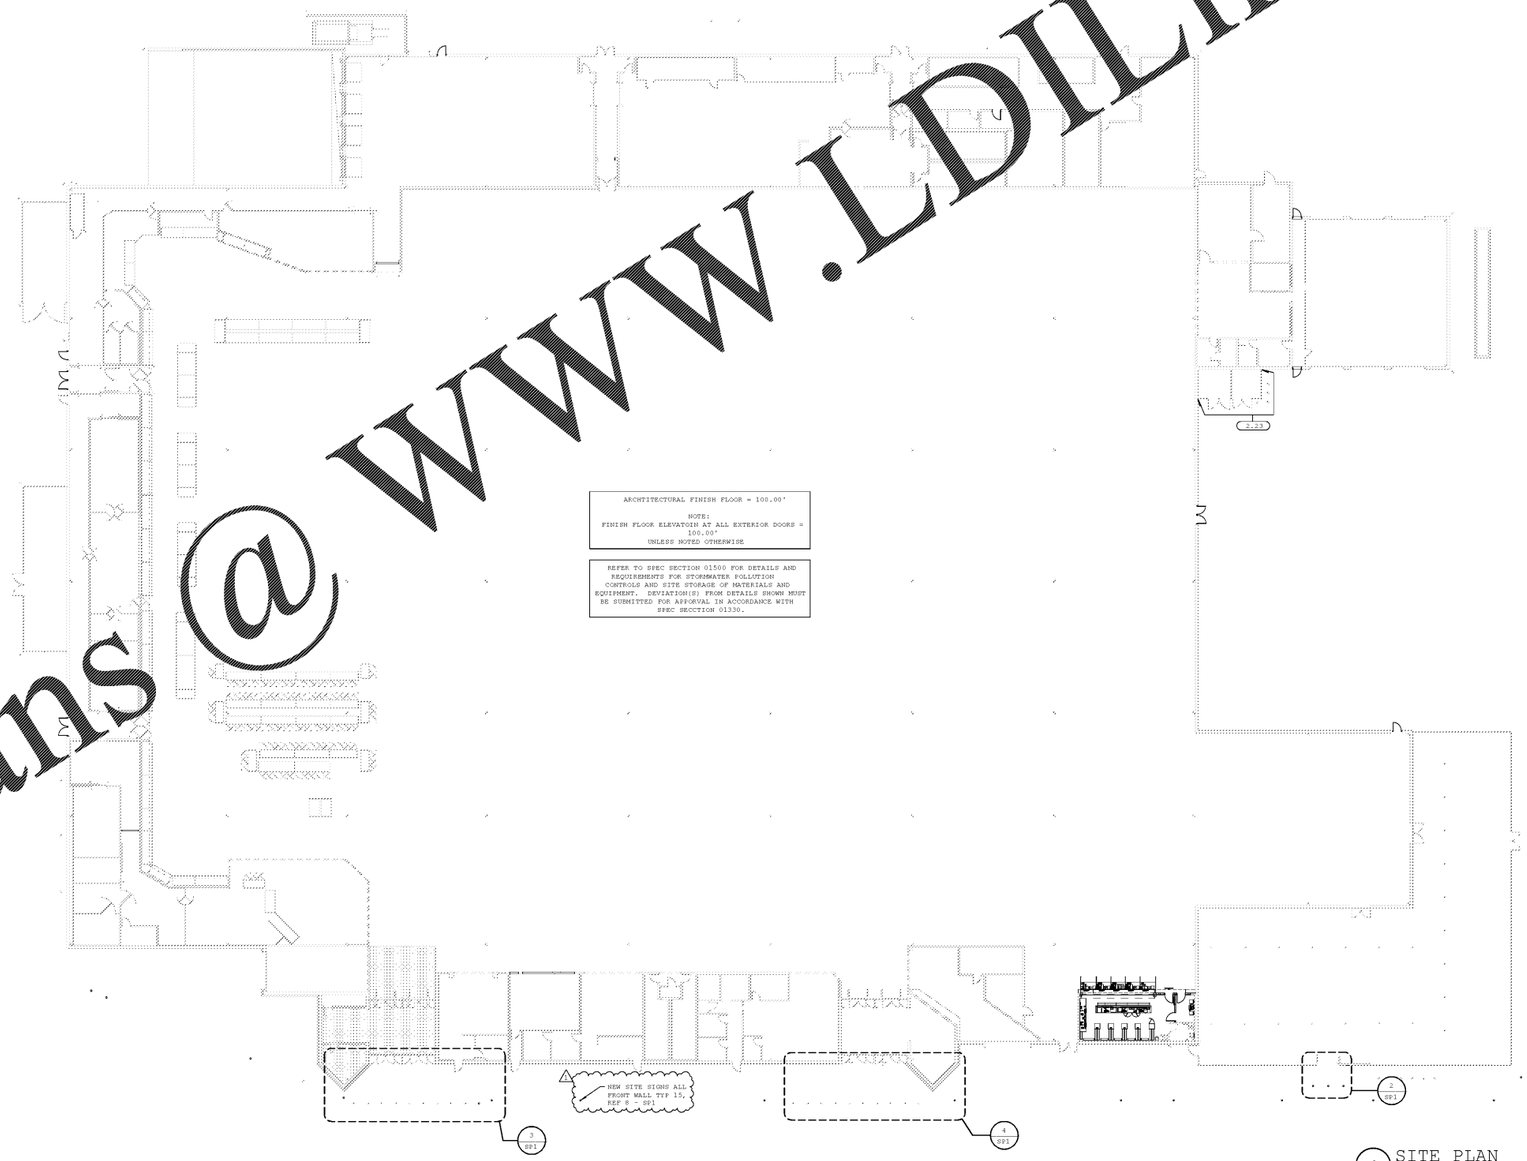

1 SITE PLAN
1" = 20'-0"

1201 Progress Dr.
Colorado, K 72514
P:(970) 663-3939
F:(970) 663-3930
www.jcdesign.com
JC DESIGN

STIPULATIONS FOR SEALED DRAWINGS

THIS DRAWING HAS PREPARED FOR THE EXCLUSIVE USE OF WALMART STORES, INC. AND IS PROTECTED UNDER COPYRIGHT LAWS. THE CONTENT CONTAINED WITH THIS DRAWING, INCLUDING BUT NOT LIMITED TO THE DESIGN, DIMENSIONS, NOTES AND TITLES, IS THE PROPERTY OF WALMART STORES, INC. AND MAY NOT BE REPRODUCED, REPUBLISHED, REDISTRIBUTED OR REUSED IN ANY WAY WITHOUT THE WRITTEN CONSENT OF WALMART STORES, INC. ANY REPRODUCTION, REPUBLICATION OR REDISTRIBUTION OF THIS PROJECT DESIGNS WITHOUT WALMART'S CONSENT IS PROHIBITED AND MAY BE CONTRARY TO THE LAW.

CONSULTANTS

Walmart

JESUP, GA

STORE NO: 2630

JOB NUMBER: 21-0203 | SHEET TOTAL: 33 | SHEET: SP

ISSUE BLOCK

1	SR#1	10/26/18

CHECKED BY:	RD
DRAWN BY:	EB
PHOTO CYCLE:	09/07/1
DOCUMENT DATE:	10/05/1

NOT FOR CONSTRUCTION

SITE PLAN

SHEET:
SP1

Order Plans @ www.LDILine.com