SITE SIGNAGE SCHEDULE

SIGNAGE	QTY	COLOR	INDIVIDUAL AREA		TOTAL AREA	
Walmart Monument (INTERNALLY ILLUMINATED)	1	WHITE LETTERING, YELLOW SPARK	95.0	SF	95.0	SF
Auto Center Pylon	1	WHITE LETTERING	48.33	SF	48.33	SF
TOTAL SITE SIGNAGE					143.33	SF

COLOR LEGEND

#	COLOR NAME
P49	SW# 7019 "GAUNTLET GRAY"
P76U	MEDIUM WALMART BLUE (URETHANE)
P126U	SW# 6885 "KNOCKOUT ORANGE" (URETHANE)
P134	SW# 7015 "REPOSE GRAY"
P135	SW# 7017 "DORIAN GRAY"
P140	SW# 7004 "SNOWBOUND"

SIGNAGE GENERAL NOTES

1. SIGNAGE FURNISHED BY WAL-MART AND INSTALLED BY OTHERS.
2. ALL EXISTING WALMART EXTERIOR SIGNAGE IS TO REMAIN IN PLACE ON THE BUILDING UNTIL THE EXTERIOR SIGN COMPANY IS ONSITE. THE EXTERIOR SIGN COMPANY WILL REMOVE EXISTING SIGNAGE AND INSTALL NEW SIGNAGE. ONCE NEW SIGNAGE IS INSTALLED, GENERAL CONTRACTOR WILL PERFORM PATCH, REPAIR, AND PAINTING WORK NOTED IN PLANS AFTER NEW SIGNAGE IS INSTALLED
   A. FOR STORES THAT REQUIRE STRUCTURAL MODIFICATIONS OR REPAIRS FOR INSTALLATION OF NEW EXTERIOR SIGNAGE, A TEMPORARY BANNER WILL BE INSTALLED BY THE EXTERIOR SIGN COMPANY PRIOR TO REMOVAL OF EXISTING EXTERIOR SIGNAGE. BANNER WILL REMAIN IN PLACE UNTIL ALL MODIFICATIONS AND/OR REPAIRS HAVE BEEN COMPLETED AND NEW SIGNAGE IS INSTALLED. GC SHALL PRIORITIZE MODIFICATIONS/REPAIRS REQUIRED FOR INSTALLATION OF NEW EXTERIOR SIGNS WHILE EXTERIOR SIGN COMPANY IS ON SITE
   B. TEMPORARY BANNER WILL BE APPROXIMATELY 125 SF (5'X25').
   C. EXTERIOR SIGN WORK NEEDS TO BE SCHEDULED, COORDINATED, AND COMPLETED DURING WEEK 6 OF THE CONSTRUCTION SCHEDULE.
3. GENERAL CONTRACTOR RESPONSIBILITIES
   A. REMOVE EXISTING EXTERIOR BUILDING SIGNAGE AS NOTED ON SHEET A2. (LIGHTED ID/LOGO SIGNS WILL BE REMOVED BY OTHERS.)
   B. BY END OF FIRST WEEK OF CONSTRUCTION, REVIEW EXISTING CONSTRUCTION WHERE SIGN(S) WILL BE INSTALLED. IF EXISTING CONDITIONS DO NOT MATCH SIGN ATTACHMENT DETAILS SHOWN, REQUEST APPROVAL FROM CONSTRUCTION MANAGER TO SUBMIT RFI IN ACCORDANCE WITH SECTION 01255. NOTE DIFFERENCES IN CONSTRUCTION, INCLUDING DIMENSIONS, AND INCLUDE PHOTOGRAPHS FOR CLARIFICATION.
   C. PROVIDE SUBSTRATE SUITABLE FOR INSTALLATION OF SIGNAGE. REFER TO DETAILS ON SHEET A2. FOR LIGHTED ID/LOGO SIGNS COORDINATE TIMING OF WORK WITH WALMART SIGN CONTRACTOR.
   D. INSTALL JUNCTION BOXES AND CIRCUITRY TO NEW "Walmart" and "spark" SIGNAGE. EXISTING (8) BOXES FROM "WAL-MART" SIGNAGE MAY BE REUSED.
   E. PROVIDE JUNCTION BOXES AND CIRCUITRY TO TENANT SIGNAGE LOCATION SHOWN. REFER TO ELECTRICAL.
   F. INSTALL ACCESS DOORS AND FRAMES IN GYPSUM BOARD CEILINGS IF REQUIRED BY RELOCATION OF EXISTING TENANT SIGNAGE.
   G. VERIFY VOLTAGE AT CIRCUITS FEEDING LIGHTED SIGNAGE. REFER TO ELECTRICAL
   H. MAKE FINAL TERMINATIONS ON LIGHTED SIGNAGE
4. SIGNAGE CONTRACTOR RESPONSIBILITIES
   A. REMOVE ALL LIT SIGNS UNLESS NOTED OTHERWISE.
   B. FURNISH SPECIFIED CONDUIT FOR LIGHTED SIGNAGE.
   C. MAKE REQUIRED EXTERIOR WALL PENETRATIONS, INSTALL CONDUIT, AND SEAL PENETRATIONS PER SPECIFICATION SECTION 07900.
   D. INSTALL SIGNAGE PER DETAILS ON SHEET A2/A2.1

DEMOLITION NOTES

1. REMOVE ALL UNLIT EXTERIOR STUD MOUNTED BUILDING SIGNS.
2. REMOVAL OF LIT ID/LOGO SIGNS SHALL BE BY OTHERS.
3. NOT USED
4. NOT USED
5. NOT USED
6. REMOVAL OF BUILDING MOUNTED ITEMS, SHOWN OR NOTED TO BE DEMOLISHED OR AS REQUIRED BY SCOPE OF WORK, SHALL OCCUR PRIOR TO PAINTING BUILDING. COORDINATE DEMOLITION WORK SO EXTERIOR PAINTING WILL OCCUR PRIOR TO INSTALLATION OF BUILDING MOUNTED ITEMS.

SHEET NOTES

1. POWER WASH 100% OF EXTERIOR WALLS PRIOR TO PAINTING.
2. PATCH AND REPAIR EXTERIOR WALL SURFACES, DAMAGED OR EXPOSED DUE TO REMOVAL OF BUILDING MOUNTED ITEMS, TO MATCH ADJACENT AS REQUIRED.
3. REMOVE SEALANT AND BACKER MATERIAL FROM ALL BUILDING CONTROL JOINTS AND EXPANSION JOINTS. FILL AND SEAL JOINTS, REF SPEC 07900.
4. REFER TO DETAILS ON SHEET A2.1 FOR SUBSTRATE AND FINISH REQUIREMENTS AT LOCATIONS OF BUILDING MOUNTED SIGNS.
5. RESURFACE EXISTING EIFS WHERE SHOWN (HATCHED AREA).
6. PAINT EXTERIOR OF BUILDING AS SHOWN. AT WALL WITH LIT ID/LOGO SIGN(S) MASK AND PAINT AROUND SIGN CHARACTERS.
7. NOT USED
8. PAINT DOOR HOODS, HOLLOW METAL FRAMES, AND FRAMES, GUTTERS AND DOWNSPOUTS, EXPOSED METAL FLASHING, HANDRAILS, GARAGE DOORS, AND EXPOSED MISCELLANEOUS STEEL TO MATCH ADJACENT BUILDING COLOR UNO.
9. PAINT ALL GAS PIPE [illegible] BEYOND PAINTED [illegible] GAS PIPE DOWN [illegible] WALL TO GAS METER. DO NOT PAINT METER OR VALVES.
10. PAINT CANOPY STRUCTURAL STEEL BEYOND [illegible] MATCH ADJACENT [illegible]
11. NOT USED
12. PAINT JIB CRANE [illegible] (IB5-8.0M,
13. HANDRAILS.
14. [illegible] SPRINKLER VA[illegible] . DO NOT PAINT OV[illegible]
15. PAINT GLASS OR FIRE ALARM BELL.
16. PAINT ALL EXTERIOR BOLLARDS TO MATCH EXISTING COLOR UNLESS [illegible] TO RECEIVE PLASTIC BOLLARD SLEEVES.
17. PAINT SECURITY WALL PACK HOUSINGS TO MATCH [illegible] WALL. REMOVE PAINT OVERSPRAY FROM [illegible]
18. [illegible] OF PAINT LED WALL PACK HOUSINGS
19. NOT USED
20. NOT USED
21. NOT USED

SHERWIN-WILLIAMS CUSTOM BRONZE/ ORDER NUMBER 7248-0044642
-BRONZE MATCH
-CUSTOM MANUAL MATCH

BAC COLORANT:	OZ	32	64	128
W1 WHITE	-	43	-	1
B1 BLACK	6	4	1	1
R2 MAROON	-	19	-	1
Y3 DEEP GOLD	-	48	1	1
Q2 NEW GREEN	-	18	-	-

ONE GALLON #854700104
U1 TRADECP #796999993

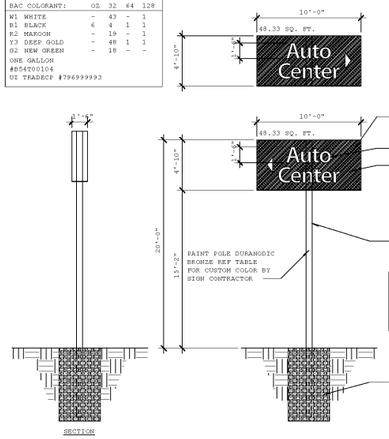

11 AUTO CENTER PYLON
3/16" = 1'-0"

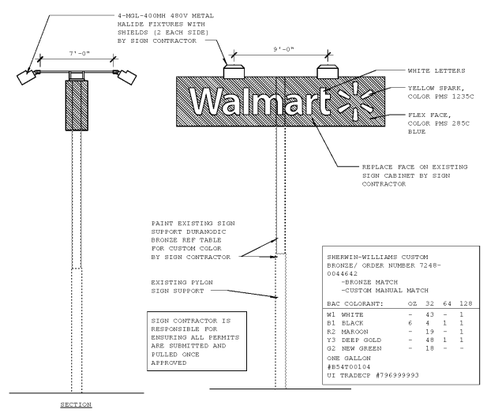

SHERWIN-WILLIAMS CUSTOM BRONZE/ ORDER NUMBER 7248-0044642
-BRONZE MATCH
-CUSTOM MANUAL MATCH

BAC COLORANT:	OZ	32	64	128
W1 WHITE	-	43	-	1
B1 BLACK	6	4	1	1
R2 MAROON	-	19	-	1
Y3 DEEP GOLD	-	48	1	1
Q2 NEW GREEN	-	18	-	-

ONE GALLON #854700104
U1 TRADECP #796999993

10 4'-9" PYLON SIGN
3/16" = 1'-0"

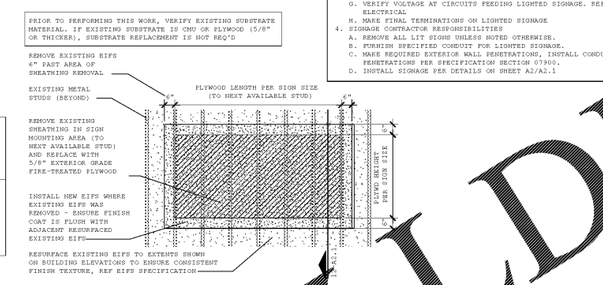

9 SUBSTRATE AT NEW SIGNAGE
3/8" = 1'-0"

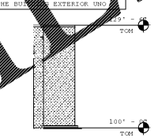

8 VESTIBULE GR.
1/16" = 1'-0"

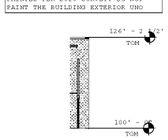

7 VESTIBULE GM.
1/16" = 1'-0"

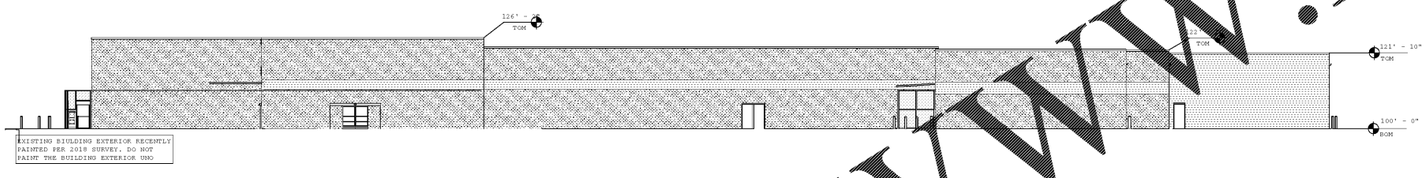

4 RIGHT ELEVATION
1/16" = 1'-0"

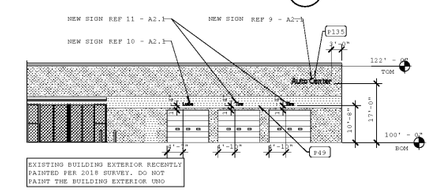

6 Auto Center Copy 1
1/16" = 1'-0"

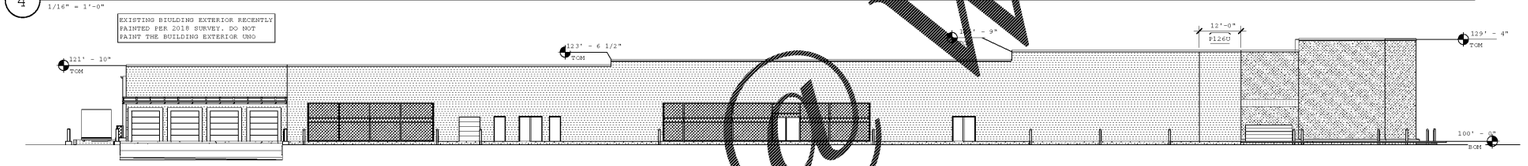

3 LEFT ELEVATION
1/16" = 1'-0"

5 SEASONAL SHOP
1/16" = 1'-0"

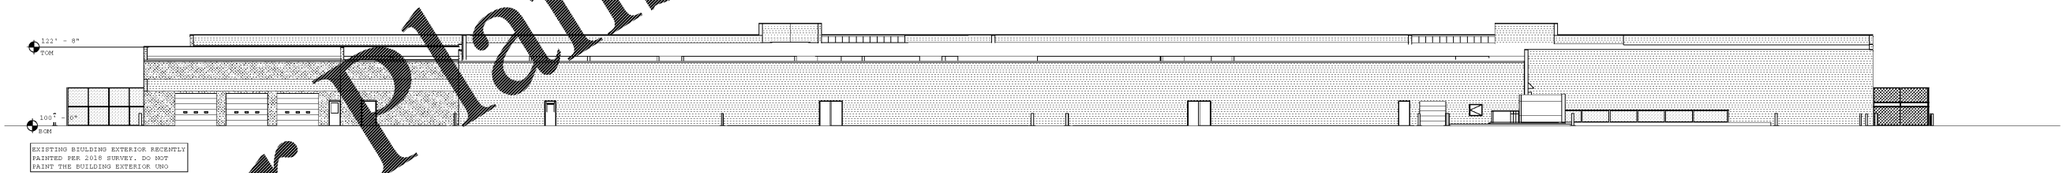

2 REAR ELEVATION
1/16" = 1'-0"

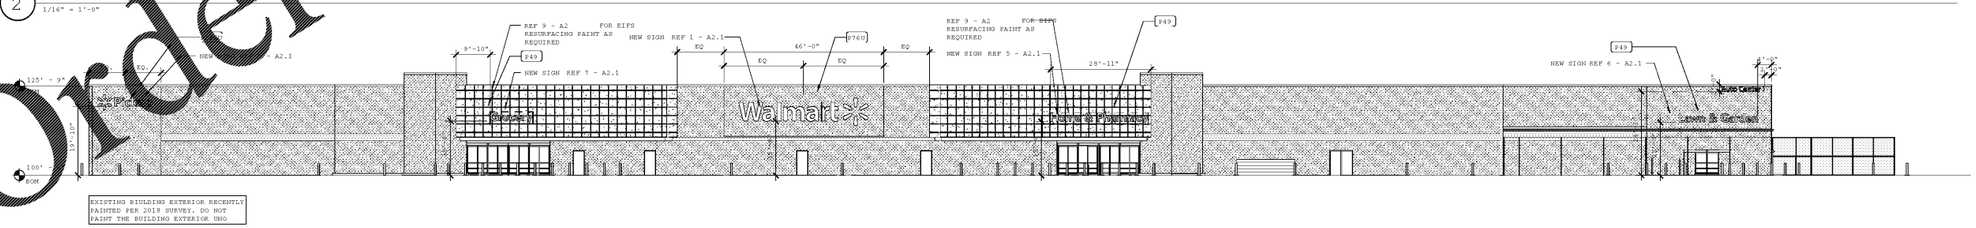

1 FRONT ELEVATION
1/16" = 1'-0"

1950 Prospect Ave
Colorado, CO 80904
Phone: (719) 635-3200
Fax: (719) 635-3201
www.rjr.com
RJR DESIGN GROUP, P.C.

CERTIFICATION FOR ISSUE

THIS SHEET(S) AS PREPARED FOR THE PROJECT IDENTIFIED IN THE CONTRACT DOCUMENTS, WITH ITS ISSUE DATE(S) AND REVISION DATE(S) LISTED BELOW, IS CERTIFIED TO BE IN COMPLIANCE WITH THE ADA STANDARDS FOR ACCESSIBLE DESIGN AS ADOPTED BY THE OWNER. THE OWNER'S PROJECT RECEIVES NO SHIFTING OF ITEMS OR ELEMENTS, NOR ANY ALTERATIONS, REDUCTION OF THE ACCESSIBILITY OF THE PROJECT, OR ANY OTHER CHANGES THAT MAY BE CONTRARY TO THE LAW.

CONSULTANTS

Walmart
JESUP, GA
STORE NO: 2630
SHEET NO: A2
TOTAL SHEETS: 33
JOB NUMBER: 21E2018-PRE

ISSUE BLOCK

CHECKED BY:	RD
DRAWN BY:	WKS
PROTO CYCLE:	09/07/1
DOCUMENT DATE:	10/05/1

NOT FOR CONSTRUCTION

EXTERIOR ELEVATIONS

SHEET:
A2

Order Plans @ www.LDLinecopy.com