SHEET FOR REFERENCE ONLY

SIGNAGE WILL BE SUBMITTED UNDER SEPARATE PERMIT

EXISTING SIGNAGE SCHEDULE

SIGNAGE	QTY	COLOR	SIZE	AREA (SF)	TOTAL AREA (SF)
FRONT					
Walmart * (Spark)	1	WHITE	6'	298.00	298.0
Home & Pharmacy	1	WHITE	2'-6"	97.53	97.53
Outdoor Living	1	WHITE	2'-6"	77.24	77.24
Market	1	WHITE	2'-6"	28.13	28.13
TOTAL FRONT SIGNAGE					500.90
AUTO CENTER					
Tire & Lube	1	WHITE	2'-0"	28.99	28.99
Tire	2	WHITE	1'-0"	2.38	4.74
Lube	1	WHITE	1'-0"	3.12	3.12
TOTAL AUTO CENTER SIGNAGE					36.85
TOTAL BUILDING SIGNAGE					537.76

NEW SIGNAGE SCHEDUALE

SIGNAGE	QTY.	LIGHTED	COLOR	SIZE	AREA (SF)	TOTAL AREA (SQ)
Walmart * (Spark)	1	LED	WHITE	5'-6"	299.04	299.04
* (Spark)	1		YELLOW			
Home & Pharmacy	1	N/A	WHITE	2'-6"	94.90	94.90
Grocery	1	N/A	WHITE	2'-6"	41.05	41.05
Lawn & Garden	1	N/A	WHITE	2'-6"	58.35	58.35
PickUp * (Spark)	1	LED	WHITE	2'-6"	66.68	66.68
			YELLOW			
Auto Center -->	1	N/A	WHITE	1'-6"	19.47	19.47
TOTAL FRONT SIGNAGE						579.49
Auto Center	1	N/A	WHITE	1'-6"	17.75	
Tire	2	N/A	WHITE	1'-0"	2.38	4.76
Lube	1	N/A	WHITE	1'-0"	3.13	6.26
TOTAL AUTO CENTER SIGNAGE						28.77
TOTAL BUILDING SIGNAGE						26.77

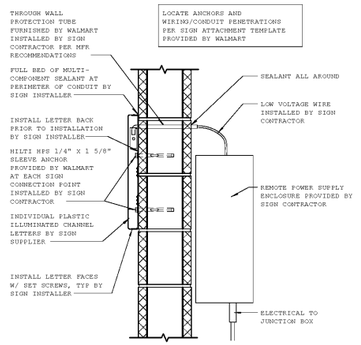

14 SIGNAGE ATTACHMENT
1 1/2" = 1'-0"

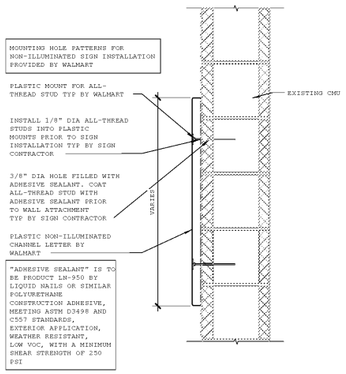

13 SIGN ATTACHMENT AT CMU WALL
1 1/2" = 1'-0"

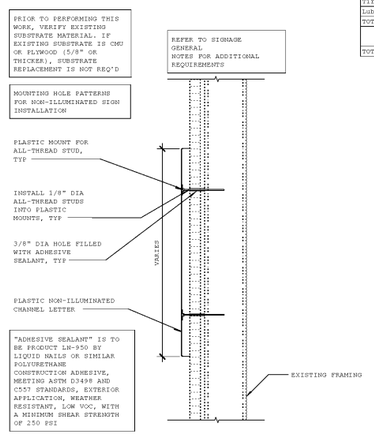

12 SIGN ATTACHMENT AT EIFS AND METAL STUD WALL
1 1/2" = 1'-0"

5 2'-6" HOME & PHARMACY
1/4" = 1'-0"

4 2'-6" PICKUP MOUNTING DIAGRAM
1/4" = 1'-0"

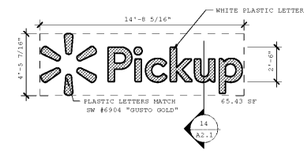

BUILDING SIGNAGE
3 2'-6" (PREFERRED)
1/4" = 1'-0"

NOTE TO SIGN INSTALLER:
ALL PRIMARY MOUNTING HOLES MUST BE UTILISED. IF MOUNTING THROUGH PRIMARY HOLE IS OBSTRUCTED BY REBAR, METAL STUDS, CHANNELS, OR OTHER MISC METAL, SEAL PRIMARY HOLE IN SIGN CAN AND MOUNT THROUGH THE NEAREST ALTERNATE MOUNTING HOLE. PRIMARY HOLES ARE INDICATED WITH PREDRILLED HOLES THROUGH WASHERS. ALTERNATE HOLES ARE INDICATED WITH WASHERS ONLY OR ARE OTHERWISE MARKED.

NOTE:
ALL SIGN PENETRATIONS ABOVE ROOF LEVEL MUST BE A CLEAR MINIMUM OF 8" ABOVE DECK

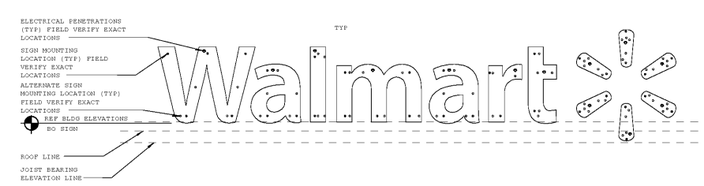

5'-6" WALMART SIGN
2 MOUNTING DIAGRAM
1/4" = 1'-0"

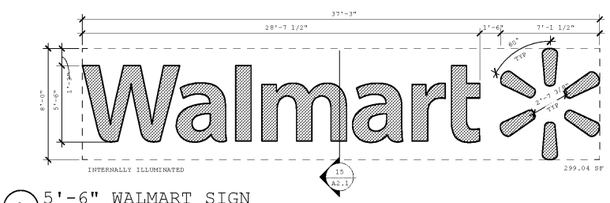

1 5'-6" WALMART SIGN
1/4" = 1'-0"

11 1'-0" TIRE
1/4" = 1'-0"

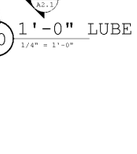

10 1'-0" LUBE
1/4" = 1'-0"

9 1'-6" AUTO CENTER
1/4" = 1'-0"

8 1'-6" AUTO CENTER
1/4" = 1'-0"

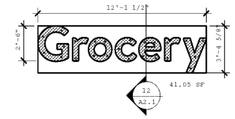

7 2'-6" GROCERY
1/4" = 1'-0"

6 2'-6" LAWN & GARDEN
1/4" = 1'-0"

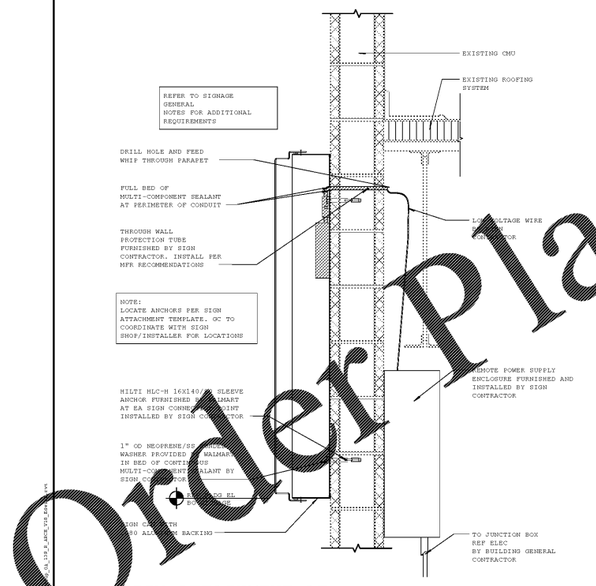

SIGN ATTACHMENT AT CMU WALL BELOW ROOF LINE
15 1 1/2" = 1'-0"

Order Plans @ WWW.LDLine.com

1921 Prospect Ave
Orlando, FL 32814
t (407) 894-5091
f (407) 894-5097
www.ldline.com
LD LINE DESIGN GROUP, INC.

CERTIFICATION FOR PERMIT

THIS DRAWING AS PREPARED FOR PERMIT IS TO BE USED FOR THE PURPOSE OF OBTAINING A BUILDING PERMIT. ALL CONSTRUCTION MUST CONFORM TO ALL APPLICABLE CODES, ORDINANCES AND REGULATIONS. THE CONTRACTOR IS RESPONSIBLE FOR THE CONSTRUCTION OF THE PROJECT IN ACCORDANCE WITH THE CONTRACT DOCUMENTS AND ANY DISCREPANCY, BEFORE ACTION OR THAT MAY BE CONCEALED BY CONSTRUCTION, SHALL BE REPORTED TO THE ARCHITECT IMMEDIATELY. IN THE EVENT OF DISCREPANCY, THE GREATER OR GREATEST QUANTITY OR QUALITY SHALL BE PROVIDED AND/OR BID AS REQUIRED BY THE ARCHITECT. ANY WORK DONE THAT IS NOT IN ACCORDANCE WITH THE CONTRACT DOCUMENTS SHALL BE CORRECTED AT THE CONTRACTOR'S EXPENSE UNLESS THE CONTRACTOR NOTIFIES THE ARCHITECT IN WRITING OF THE DISCREPANCY AND RECEIVES A WRITTEN CHANGE ORDER AUTHORIZING A DEVIATION FROM THE CONTRACT DOCUMENTS. DO NOT SCALE DRAWINGS. THE CONTRACTOR SHALL VERIFY ALL DIMENSIONS AND CONDITIONS AT THE JOB SITE AND NOTIFY THE ARCHITECT OF ANY DISCREPANCIES BEFORE PROCEEDING WITH THE WORK. IF CONTRACTOR PROCEEDS WITH WORK KNOWING THAT IT DOES NOT CONFORM TO THE CONTRACT DOCUMENTS, THE CONTRACTOR SHALL BEAR ALL COSTS ARISING THEREFROM. THE CONTRACTOR SHALL BE RESPONSIBLE FOR ALL CONSTRUCTION MEANS, METHODS, TECHNIQUES, SEQUENCES AND PROCEDURES AND FOR COORDINATING ALL PORTIONS OF THE WORK. THE CONTRACTOR SHALL BE RESPONSIBLE FOR ALL SAFETY PRECAUTIONS AND PROGRAMS IN CONNECTION WITH THE WORK. THE CONTRACTOR SHALL BE RESPONSIBLE FOR ALL CONSTRUCTION MEANS, METHODS, TECHNIQUES, SEQUENCES AND PROCEDURES AND FOR COORDINATING ALL PORTIONS OF THE WORK. THE CONTRACTOR SHALL BE RESPONSIBLE FOR ALL SAFETY PRECAUTIONS AND PROGRAMS IN CONNECTION WITH THE WORK.

CONSULTANTS

Walmart
JESUP, GA
STORE NO: 2630
135 SF
JOB NUMBER: 2182378 | PROTO1

ISSUE BLOCK

CHECKED BY:	RD
DRAWN BY:	WSK
PROTO CYCLE:	09/07/1
DOCUMENT DATE:	10/05/1

NOT FOR CONSTRUCTION

EXTERIOR DETAILS AND SIGNAGE

SHEET:
A2.1

10/10/2018 9:45:58 PM
C:\Revit Local Files\2182378_JESUP_GA_WSK_RD.rvt