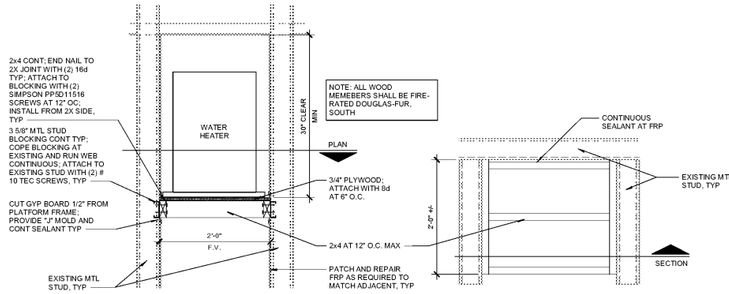

SECTION PLAN

6 WATER HEATER SUPPORT
1" = 1'-0"

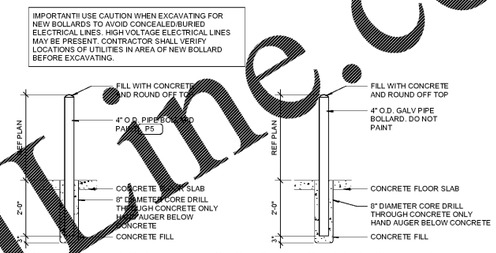

SECTION AT INTERIOR SECTION AT GARDEN CENTER

7 GARDEN CENTER/INTERIOR BOLLARD DETAIL
1/2" = 1'-0"

PREMANUFACTURED WALL SCHEDULE

A	4'-0" LONG WALL PANEL ASSEMBLY.
B	2'-0" LONG WALL PANEL ASSEMBLY.
C	CORNER ASSEMBLY.
D	1'-0" LONG WALL PANEL ASSEMBLY.

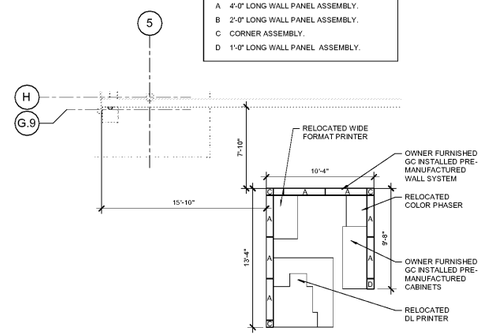

3 PHOTO LAB ENLARGED FLOOR PLAN
3/16" = 1'-0"

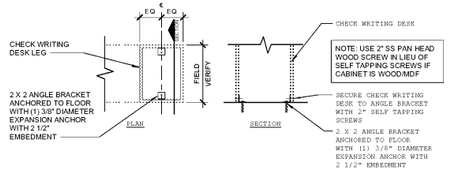

4 CHECK WRITING DESK FLOOR ANCHOR DETAIL
3/4" = 1'-0"

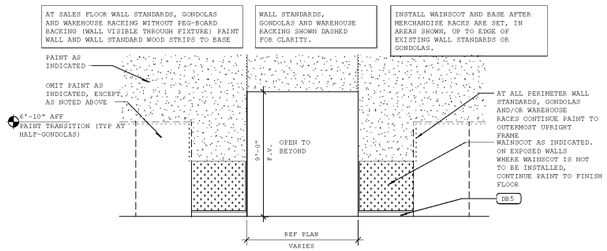

2 SALES WALL FINISHES @ PERIMETER HALF-GONDOLAS
1/4" = 1'-0"

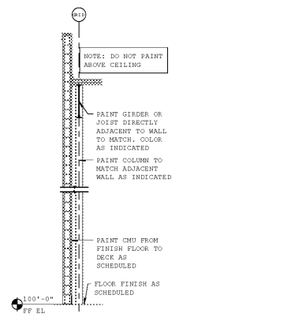

1 EXISTING EXT CMU WALL SECTION
1/4" = 1'-0"

3521 Prospect Ave
Orlando, FL 32814
p (407) 894-1301
f (407) 894-5611
www.ldiarch.com
LDI ARCHITECTURE + INTERIORS
Licensed Architecture Firm AA26001911

STIPULATION FOR REUSE OF DRAWINGS

THIS DRAWING HAS PREPARED FOR USE ON THE SPECIFIC PROJECT AND SITE CONTEMPLATED AT THE TIME OF ORIGINAL PREPARATION AND IS NOT SUITABLE FOR USE ON ANY OTHER PROJECT OR SITE. ANY USE OF THIS DRAWING FOR LATER TIME, OR OF THIS DRAWING FOR ANY OTHER PROJECT OR SITE, OR FOR ANY PROJECT PREPARED AND SERVICES OF LDI ARCHITECTURE + INTERIORS, P.A. HAS BEEN TERMINATED, IS AT THE USER'S SOLE RISK AND WITHOUT LIABILITY TO LDI ARCHITECTURE + INTERIORS, P.A. AND ANY SUCH USE SHALL BE CONSTRUED AS A RELEASE OF LDI ARCHITECTURE + INTERIORS, P.A. AND AS AN AGREEMENT BY THE USER TO INDEMNIFY AND HOLD LDI ARCHITECTURE + INTERIORS, P.A. HARMLESS FROM ANY AND ALL CLAIMS, LOSSES, DAMAGES, EXPENSES, OR ATTORNEY'S FEES ARISING OUT OF OR RESULTING THEREFROM. THE ARCHITECT'S SEAL ON THESE DRAWINGS DOES NOT INDICATE THE ARCHITECT'S REVIEW OF THE ENGINEERING DRAWINGS AND SPECIFICATIONS, AND SUCH SEAL SHALL NOT BE CONSTRUED TO INCLUDE THE ENGINEERING.

CONSULTANTS

Walmart
JESUP, GA
STORE NO.: 2630 | 138 SC
JOB NUMBER: 2180278 | PROTO:

ISSUE BLOCK

CHECKED BY:	RD
DRAWN BY:	SOB
PROTO CYCLE:	09/07/18
DOCUMENT DATE:	10/05/18

NOT FOR CONSTRUCTION

SECTIONS AND DETAILS

SHEET: A3

Order Plans @ WWW.LDIline.com

10/5/2018 9:54:0 PM
C:\Users\Lauren\Documents\Projects\2630_138_A_detail_VPK_Lauren.rvt