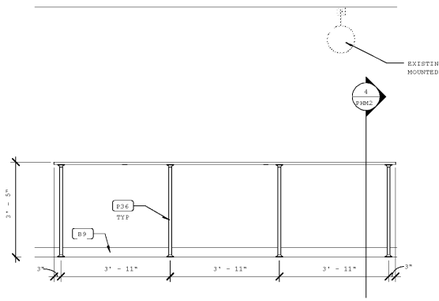

8 INTERIOR ELEVATION
1/2" = 1'-0"

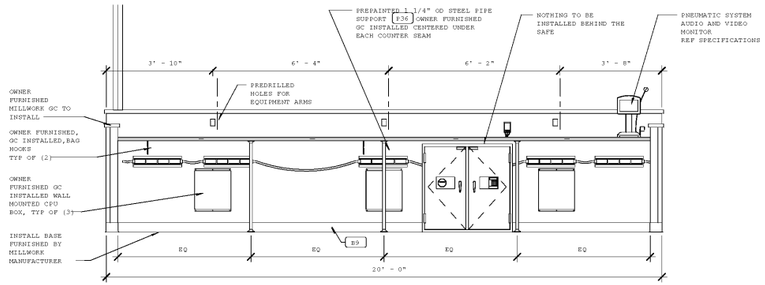

7 INTERIOR ELEVATION
1/2" = 1'-0"

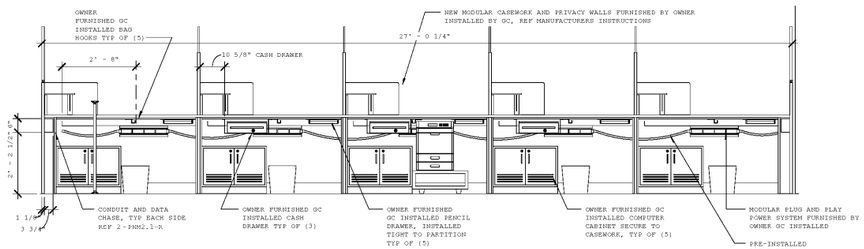

6 FRONT COUNTER ELEVATION
1/2" = 1'-0"

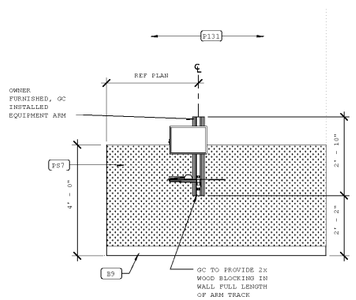

5 INTERIOR ELEVATION
1/2" = 1'-0"

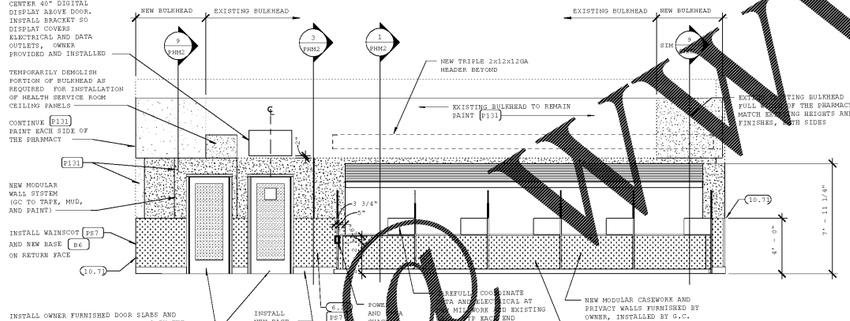

4 EXTERIOR ELEVATION
1/4" = 1'-0"

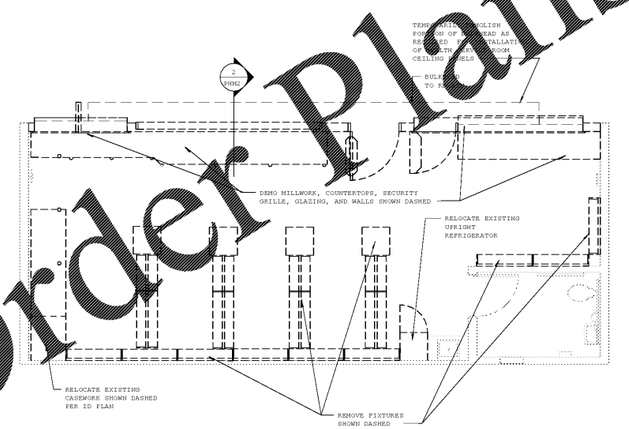

3 ENLARGED DEMOLITION PLAN
1/4" = 1'-0"

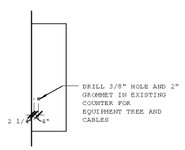

2 CASEWORK
1/4" = 1'-0"

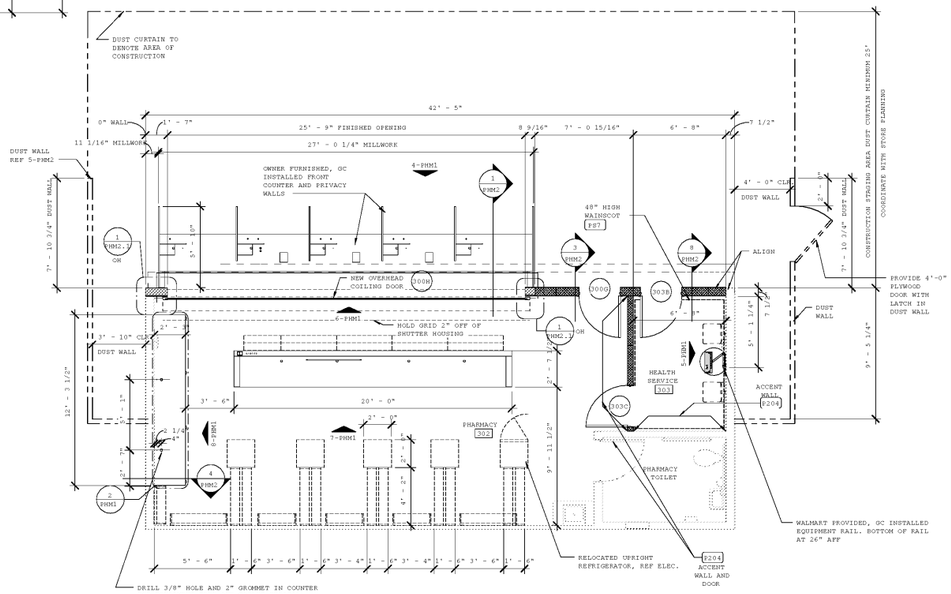

1 ENLARGED PHARMACY PLAN
1/4" = 1'-0"

200 PHARMACY

WALLS
- PAINT PROFESSIONAL WALL P204 FULL HEIGHT REF PLANS FOR EXTENTS, PAINT ALL REMAINING WALLS P131 SEMIGLOSS.
- INSTALL BASE PROVIDED BY PANEL MANUFACTURER ON MODULAR WALLS, INSTALL NEW PLASTIC BASE B9 ON GYP WALLS
- OMIT NEW PLASTIC BASE B9 BEHIND PHARMACY RACKS.
- REPAIR DAMAGED WALLS BOTH INTERIOR AND EXTERIOR TYP.

FLOOR
- REMOVE EXISTING CARPET, PREP SURFACE FOR NEW CARPET C1.
- CARPET AND TRANSITION STRIP FURNISHED BY OWNER INSTALLED BY CONTRACTOR.

CEILING
- CEILING TILE AND GRID TO REMAIN, MODIFY AS REQUIRED FOR NEW WORK.
- CLEAN EXISTING LIGHT LENSES, SECURITY GLOBES, SPRINKLER HEADS AND HVAC FIXTURES TO REMAIN.

CASEWORK
- FRONT COUNTER MILLWORK IS TO BE OWNER SUPPLIED, GC INSTALLED MODULAR MILLWORK.
- EXISTING MILLWORK FINISHES ARE EXISTING TO REMAIN

202 HEALTH SERVICE

WALLS
- PAINT ACCENT WALL P204 FULL HEIGHT REF PLANS FOR EXTENTS, MODULAR WALLS TO BE PREFINISHED P131 SEMIGLOSS.
- INSTALL BASE PROVIDED BY PANEL MANUFACTURER ON MODULAR WALLS, INSTALL NEW PLASTIC BASE B9 ON GYP WALLS
- 48" HIGH PLASTIC LAMINATE P87 ON GYP WALL, MODULAR WALL PANELS TO BE PRE-LAMINATED.

FLOOR
- REMOVE EXISTING FINISHES AND PREP SURFACE FOR NEW LVT1.
- TRANSITION STRIPS PROVIDED BY WALMART INSTALLED BY CONTRACTOR.

CEILING
- CEILING TO BE PROVIDED BY PANEL MANUFACTURER AND INSTALLED BY GC, FINAL CONNECTIONS BY GC

201 TOILET

WALLS
- EXISTING FINISHES TO REMAIN

FLOOR
- EXISTING FINISHES TO REMAIN TYP

CEILING
- EXISTING FINISHES TO REMAIN TYP

PHARMACY CUSTOMER SIDE

WALLS
- PAINT EXISTING WALL AT PHARMACY P131 SEMIGLOSS
- INSTALL BASE PROVIDED BY PANEL MANUFACTURER ON MODULAR CASEWORK AND INSTALL NEW PLASTIC BASE B9 ON MODULAR AND GYP WALLS
- REFERENCE ELEVATION 2-HS1 FOR ADDITIONAL SCOPE OF WORK.

FLOOR
- REPAIR FINISHES DISTURBED BY SCOPE OF WORK MATCH EXISTING ADJACENT FINISHES

CEILING
- AS APPLICABLE REPAIR FINISHES AFFECTED BY SCOPE OF WORK TO LIKE NEW CONDITION.

KEYNOTES

6.27	48" HIGH WAINSCOT
10.71	ALUMINUM CORNER GUARD

RESPONSIBILITY NOTES:
- MODULAR WALL AND CEILING PANEL MANUFACTURER CONTACT IS HAINES, JONES & CADBURY, FURNISHING ALL MODULAR WALL PANELS AND CEILING PANELS, ASSOCIATED HARDWARE, PRE-FINISHED DOOR FRAMES AND DOOR SLABS WITH FILM INSTALLED, ALL DOOR HARDWARE, CULINS SNUTTERS, ALL BASE, COMPLETE INSTALLATION DRAWINGS.
- MODULAR MILLWORK MANUFACTURER CONTACT IS HAINES, JONES & CADBURY, FURNISHING ALL NEW COUNTERTOPS AND PRE-FINISHED LEGS UNDERNEATH; ALL PLUG AND PLAY ELECTRICAL, CPU CABINETS AND PENCIL DRAWERS UNDERNEATH AT FRONT COUNTER AND PHARMACIST'S BENCH; FURNISHING ENTIRE FRONT COUNTER SYSTEM, PRE-FINISHED, INCLUDING PRIVACY WALLS. COMPLETE INSTALLATION DRAWINGS.
- OWNER FURNISHING CPU CAGES MOUNTED ON WALLS UNDER COUNTERS, ALL COMPUTER EQUIPMENT, BAG HOOKS AND CONSTRUCTION ITEMS TYPICALLY FURNISHED FOR A REMODEL.
- GENERAL CONTRACTOR (GC): INSTALLING ALL OF THE ABOVE EXCEPT COMPUTER EQUIPMENT.

FOR MODULAR WALL PANEL AND MODULAR MILLWORK COMPONENTS COORDINATION CONTACT : HAINES, JONES & CADBURY. CUSTOMER SERVICE (800) 459-7099, MODULAR@HJCINC.COM

SHEET NOTES

1. INTERIOR PLAN DIMENSIONS SHALL BE TO FACE OF FINISH UNLESS NOTED OTHERWISE.
2. OWNER FURNISHED AND INSTALLED ITEMS SHOWN DASHED UNO.
3. SUPPORT COUNTERTOPS WITH TEMPORARY 2X4 LEGS UNTIL SHELVES AND EQUIPMENT ARE INSTALLED. THEN INSTALL PERMANENT 1 1/4" DIAMETER PIPE SUPPORT LEGS AT OPEN SPANS AT4'-0" OC MAX.
4. MODULAR WALL PANELS TO BE OWNER FURNISHED AND INSTALLED BY GC.
5. REF PHM 4, PHM5, PHM5.1 AND PHM5.2 FOR CONSTRUCTION PHASING AND INFORMATION, INCLUDING TEMP DEMISING

PARTITION LEGEND

DETAIL: DETAIL NUMBER / SHEET NUMBER

PLAN: NUMBER INDICATES STUD HEIGHT NO NUMBER INDICATES STUD HEIGHT TO BOTTOM OF ROOF DECK

LETTER INDICATES PARTITION TYPE REF PLANS

REFERENCE SIDE / OPPOSITE SIDE

NUMBER INDICATES STUD SIZE AS FOLLOWS:
1 - 1 5/8" METAL
2 - 2 1/2" METAL
3 - 3 5/8" METAL
4 - 4" METAL
8 - 8" CMU
12 - 12" CMU

NEW STUD WALL
NEW PRE-MANUFACTURED WALL PANEL
EXISTING WALL
EXISTING WALL TO BE DEMOLISHED

Order Plans @ WWW.LDLine.com

3925 Prospect Ave
Orlando, FL 32814
T (407) 644-3500
F (407) 644-3501
www.lyn.com
LYNCH DESIGN GROUP

CERTIFICATION FOR PERMIT

THIS DRAWING HAS BEEN PREPARED IN ACCORDANCE WITH THE APPLICABLE PROFESSIONAL STANDARDS AND CONSTRUCTION PRACTICES. IN THE CONTEXT OF THE CONSTRUCTION DOCUMENTS PREPARED BY THIS OFFICE, I HEREBY CERTIFY THAT, TO THE BEST OF MY KNOWLEDGE, INFORMATION AND BELIEF, THE CONSTRUCTION DOCUMENTS FOR THIS PROJECT DESCRIBE THE SYSTEMS AND EQUIPMENT IN SUFFICIENT DETAIL FOR ENGINEERING, FABRICATION OR TEST PURPOSES, EXCEPTIONS TO THE STANDARDS ARE NOTED IN THE DRAWINGS AND ARE NOT CONTRARY TO THE LAW.

CONSULTANTS

Walmart
JESUP, GA
STORE NO: 2630
2180278 | PHM1
135 SC
FOR PERMITS

ISSUE BLOCK

CHECKED BY:	RD
DRAWN BY:	SM
PHOTO CYCLE:	08/31/11
DOCUMENT DATE:	10/05/11

NOT FOR CONSTRUCTION

PHARMACY PLANS, ELEVATIONS AND DETAILS

SHEET
PHM1

10/5/2011 4:12:11 PM
C:\Users\sharon.mcgee\Documents\2180278_PHM1_sharon.mcgee.rvt