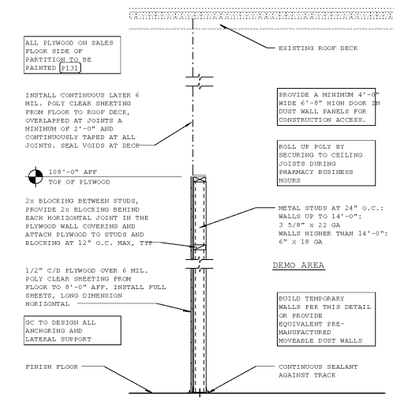

5 TEMPORARY BARRIER / DUST DRAPE
3/4" = 1'-0"

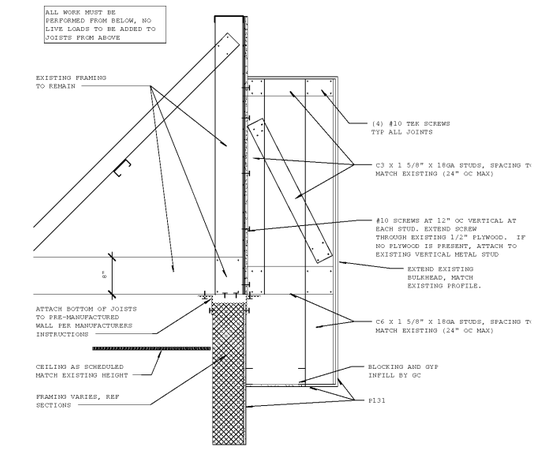

9 NEW BULKHEAD EXTENSION SURFACE MOUNT
1" = 1'-0"

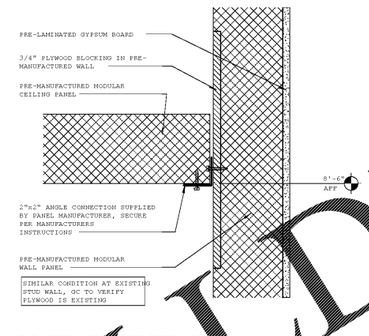

8 PANEL CONNECTION
3" = 1'-0"

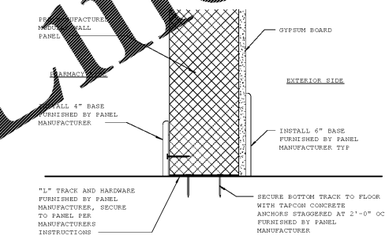

7 MODULAR WALL ATTACHMENT
3" = 1'-0"

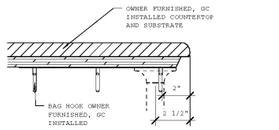

10 EDGE SECTION
3" = 1'-0"

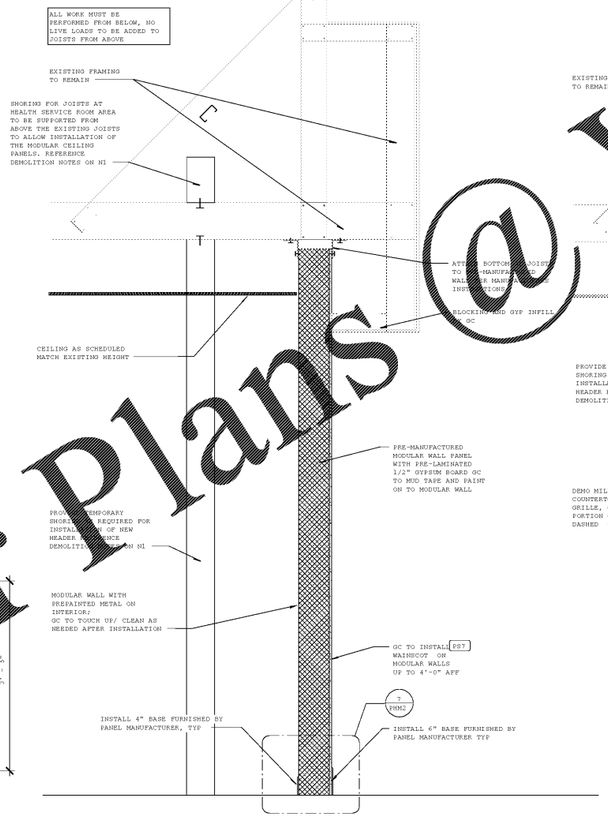

3 NEW WALL SECTION AT MODULAR WALLS
1" = 1'-0"

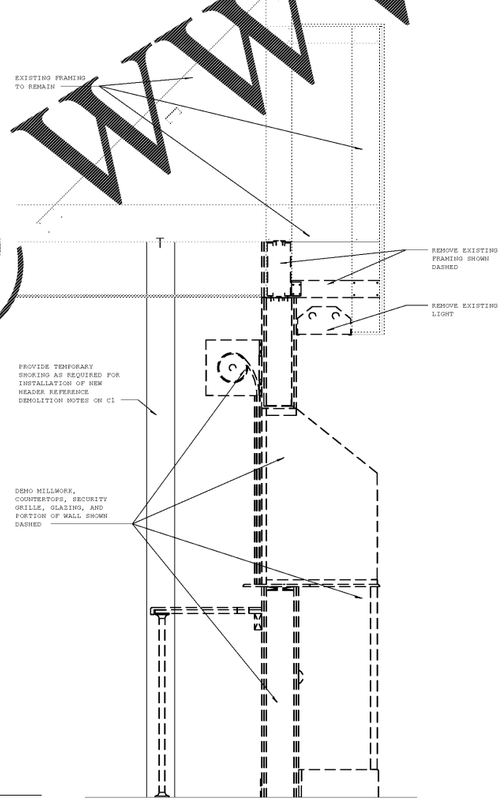

2 WALL SECTION DEMOLITION
1" = 1'-0"

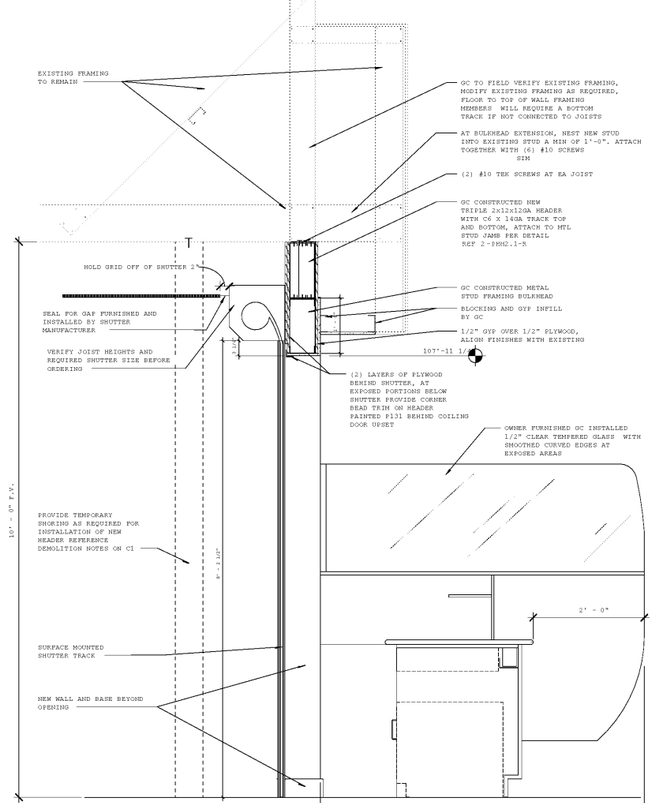

1 NEW WALL SECTION
1" = 1'-0"

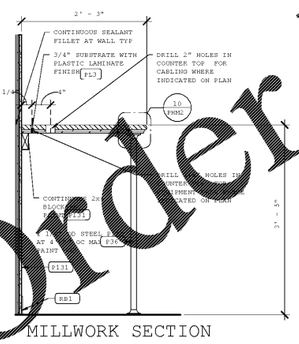

4 MILLWORK SECTION GC FURNISHED GC INSTALLED
1" = 1'-0"

Order Plans @ WWW.LDILine.com

1921 Prospect Ave
Orlando, FL 32814
(407) 644-3010
(407) 644-3011
www.lyf.com
LDI DESIGN

CERTIFICATION FOR PERMIT

THIS DRAWING AS PREPARED FOR PERMIT IS TO BE USED FOR THE PURPOSE OF OBTAINING A BUILDING PERMIT AND CONSTRUCTION WITH ITS ISSUANCE. THE USE OF THIS DRAWING FOR ANY OTHER PURPOSE WITHOUT THE EXPRESS WRITTEN PERMISSION OF THE ARCHITECT IS PROHIBITED. THE PROJECT REQUIRES THE SERVICES OF LICENSED PROFESSIONAL ENGINEERS. REPRODUCTION OF THESE DRAWINGS IN WHOLE OR IN PART BY ANY METHOD WHATSOEVER IS PROHIBITED. ANY USE OF THESE DRAWINGS FOR CONSTRUCTION PURPOSES THAT MAY BE CONTRARY TO THESE NOTES SHALL BE AT THE USER'S SOLE RISK AND WITHOUT LIABILITY TO THE ARCHITECT.

CONSULTANTS

Walmart
JESUP, GA
STORE NO: 2630
FOR NUMBERS: 2180278 | PROTO: 135 SC

ISSUE BLOCK

CHECKED BY:	RD
DRAWN BY:	SM
PROTO CYCLE:	08/31/11
DOCUMENT DATE:	10/05/11

NOT FOR CONSTRUCTION

PHARMACY SECTIONS AND DETAILS

SHEET
PHM2

10/5/2011 9:12:14 PM
C:\Revit Local\SF Documents\2180278_PHM2_R11_SM.rvt