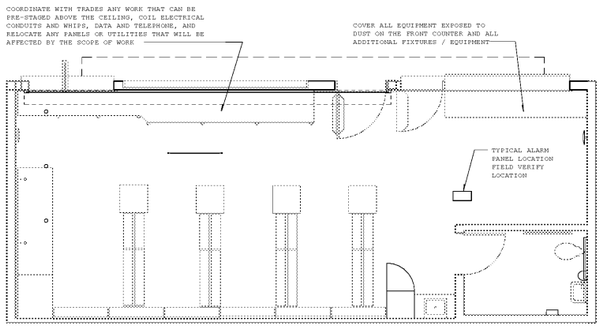

THE PHARMACY MUST BE CLEAN, SECURE, AND OPERATIONAL AND ALL NECESSARY ITEMS READY FOR INSPECTION

INSTALL PLASTIC DUST BARRIER OVER PHARMACY AND SALES MERCHANDISE. REMOVE EACH MORNING SO PHARMACY CAN BE OPERATIONAL

PHARMACIST TO DECLUTTER AND RELOCATE GENERAL SUPPLIES PRIOR TO REMODEL

NIGHT 0

1/4" = 1'-0"

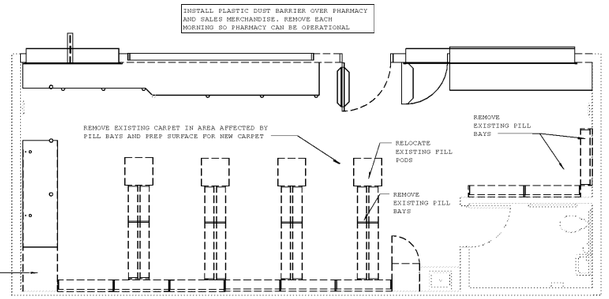

NIGHT 1 DEMO

1/4" = 1'-0"

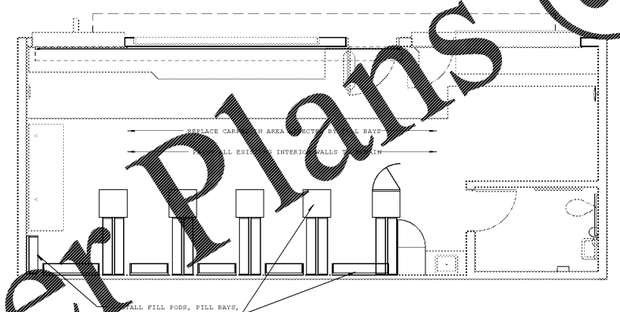

NIGHT 1 PART 2

1/4" = 1'-0"

WHEN REPLACING ALL PILL BAY FIXTURES.
-PRODUCT MOVED ONTO BREAD RACKS BY PHARMACY PERSONNEL.
-GC TO DE-INSTALL PILL BAY FIXTURES, REPLACE CARPET AND PAINT.
- GC TO REINSTALL PILL BAYS FOR NEW LAYOUT.
-PHARMACY PERSONNEL TO MOVE PRODUCT TO SHELVES.

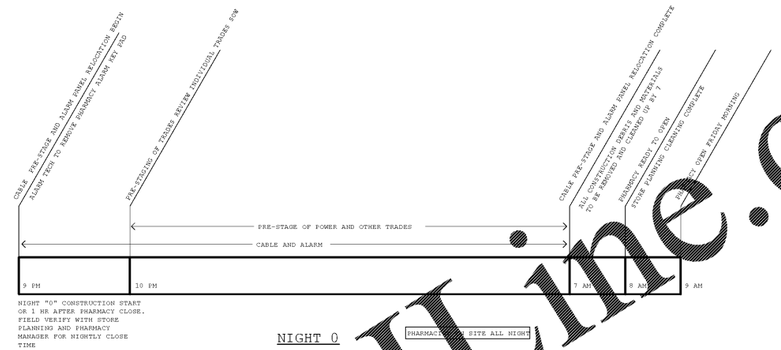

NIGHT 0

PHARMACIST ON SITE ALL NIGHT

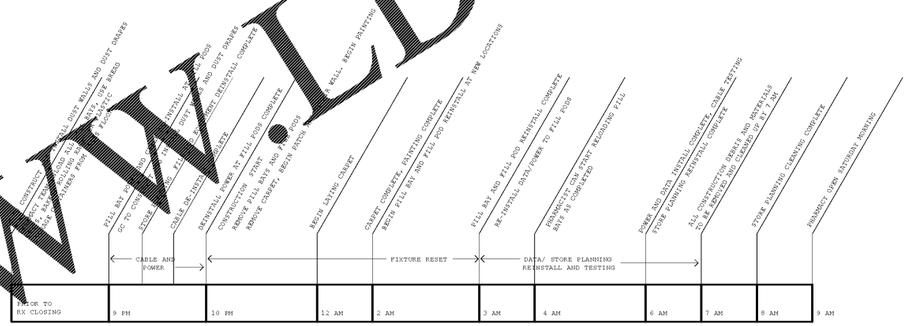

FRIDAY NIGHT CONSTRUCTION START OR 1 HR AFTER PHARMACY CLOSE. FIELD VERIFY WITH STORE PLANNING AND PHARMACY MANAGER FOR NIGHTLY CLOSE TIME

NIGHT 1

PHARMACIST ON SITE ALL NIGHT

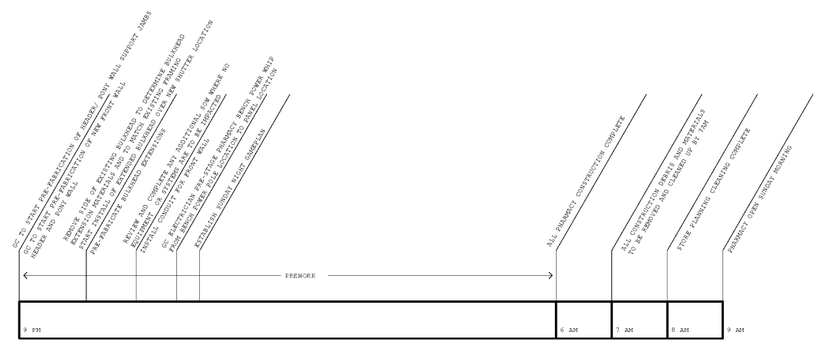

SATURDAY NIGHT CONSTRUCTION START OR 1 HR AFTER PHARMACY CLOSE. FIELD VERIFY WITH STORE PLANNING AND PHARMACY MANAGER FOR NIGHTLY CLOSE TIME

PHARMACIST ON SITE ALL NIGHT

NIGHT 2

Order Plans @ WWW.LDIline.com

1921 Prospect Ave
Orlando, FL 32814
(407) 894-1888
(407) 894-3010
www.lyf.com

CERTIFICATION FOR PERMIT

THIS DRAWING AS PREPARED FOR PERMIT IS TO BE USED FOR THE PURPOSE OF OBTAINING A BUILDING PERMIT AND CONSTRUCTION. IT IS INCOMPLETE IN DETAIL AND COORDINATION WITH ITS ISSUANCE FOR CONSTRUCTION. THE USE OF THIS DRAWING FOR CONSTRUCTION PURPOSES PRIOR TO THE ISSUANCE OF A BUILDING PERMIT IS AT THE OWNER'S AND CONTRACTOR'S SOLE RISK AND WITHOUT LIABILITY TO THE ARCHITECT. PUBLICATION OR PRINTING OF THIS DRAWING FOR BIDDING OR CONSTRUCTION PURPOSES REQUIRES THE STAMPING OF THE DRAWINGS BY THE BUILDING DEPARTMENT. REPRODUCTION OF THESE DRAWINGS IN WHOLE OR IN PART IS AN INFRINGEMENT OF COPYRIGHT AND IS PROHIBITED BY LAW. ANY REPRODUCTION OF THESE DRAWINGS IS AT THE RECIPIENT'S RISK AND MAY BE CONTRARY TO THE LAW.

CONSULTANTS

Walmart
JESUP, GA
STORE NO: 2630
3180278 | PHM5.1
135 SF
FOR REVIEWS:

ISSUE BLOCK

CHECKED BY:	KD
DRAWN BY:	SM
PROTO CYCLE:	08/31/11
DOCUMENT DATE:	10/05/11

NOT FOR CONSTRUCTION

PHASING PLANS

SHEET:
PHM5.1

10/05/2011 9:51:51 AM
J:\Projects\Walmart\3180278 JESUP, GA\Phase 5\Arch\PHM5.1.dwg