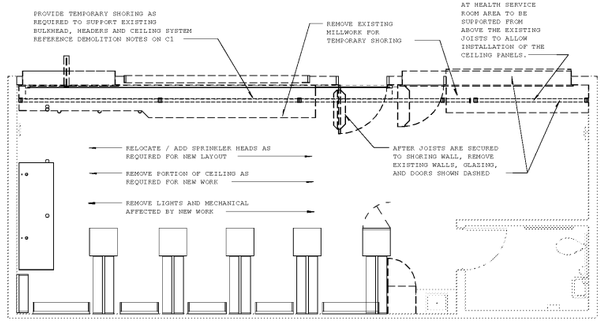

NIGHT 3 DEMO
1/4" = 1'-0"

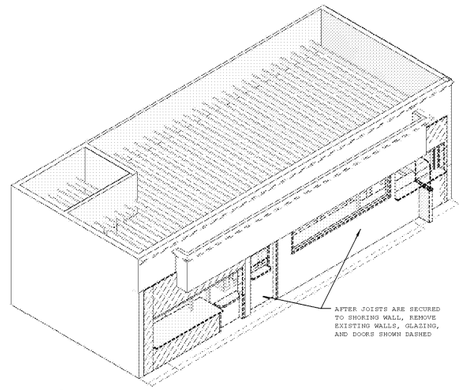

NIGHT 3 DEMO

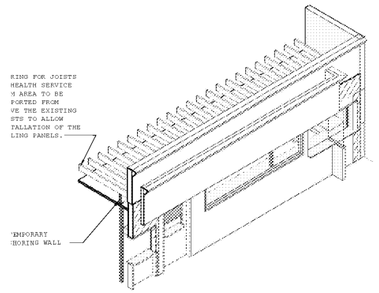

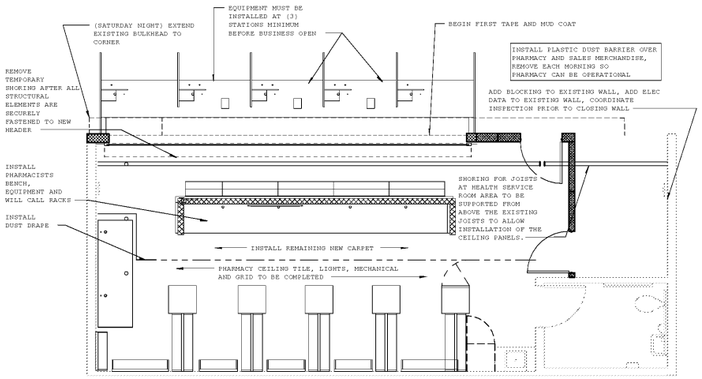

NIGHT 3 PART 2
1/4" = 1'-0"

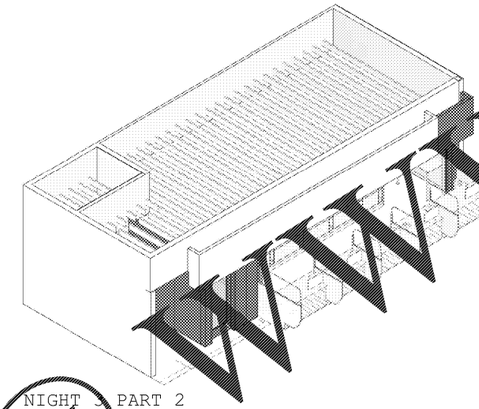

NIGHT 3 PART 2

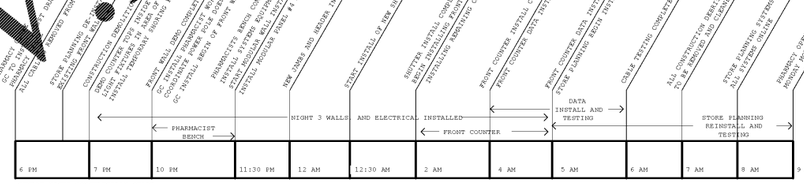

NIGHT 4
PHARMACIST ON SITE ALL NIGHT

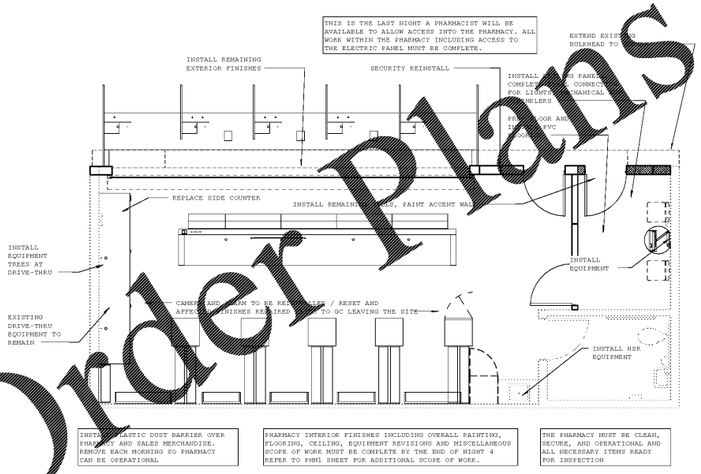

NIGHT 4
1/4" = 1'-0"

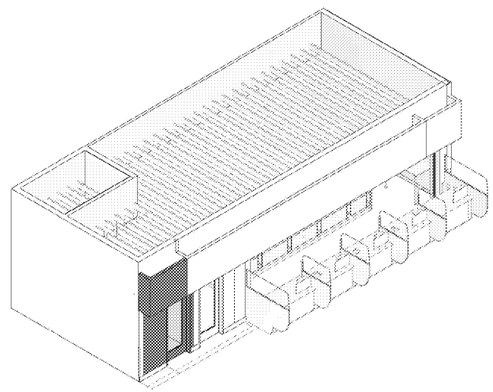

NIGHT 4

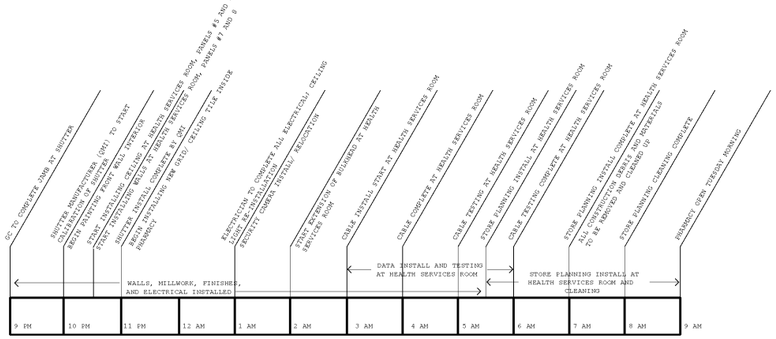

NIGHT 5 AND 6

3921 Prospect Ave
Orlando, FL 32814
P 407.894.1888
F 407.894.3010
www.lpa.com
LPA
Lodge Pokorny Architects

CERTIFICATION FOR PERMIT
THIS DRAWING AS PREPARED FOR PERMIT AND CONSTRUCTION IS FULLY COMPLIANT WITH ALL APPLICABLE CODES AND REGULATIONS. ANY DEVIATIONS FROM THESE CODES AND REGULATIONS WITH IFP SHOWN ON THIS DRAWING OR ANY OTHER DRAWINGS IN THIS PROJECT REQUIRES THE SUBMITTAL OF A VARIANCE REQUEST TO THE LOCAL JURISDICTION FOR REVIEW AND APPROVAL. REPRODUCTION OF THESE DRAWINGS FOR OTHER THAN THE INTENDED PROJECT IS STRICTLY PROHIBITED WITHOUT THE WRITTEN PERMISSION OF LODGE POKORNY ARCHITECTS, INC.

CONSULTANTS

Walmart
JESUP, GA
STORE NO: 2630
3180278 | PHOTO1 | 135 SF
FOR REVIEWERS

ISSUE BLOCK

CHECKED BY:	RD
DRAWN BY:	SM
PHOTO CYCLE:	08/31/11
DOCUMENT DATE:	10/05/11

NOT FOR CONSTRUCTION

PHASING PLANS

SHEET:
PHM5.2

Order Plans @ WWW.LDILine.com