Order Plans @ WWW.LDILine.com

700 OPTICAL SALES (VC)

WALLS
- PAINT ALL WALLS P131.
- PLASTIC BASE IS EXISTING TO REMAIN, REPLACE DAMAGED PORTIONS.
- REPAIR DAMAGED WALLS BOTH INTERIOR AND EXTERIOR TYP.

FLOOR
- REPLACE PVC FLOORING TO LVT1. REF 1-A1.1 FOR ADDITIONAL SCOPE OF WORK.

CEILING
- CLEAN CEILING TILES, GRID, AIR GRILLES/DIFFUSERS, SECURITY GLOBES, SPRINKLERS HEADS, AND LIGHT LENSES. REPLACE ANY DAMAGED ITEMS.

701 ADJUSTMENTS, 702 CONTACTS, 703 PRETEST, 704 RECORD RETENTION, 705 EXAM#1, 706 EXAM#2 AND 709 STORAGE

WALLS
- PAINT ALL WALLS P131.
- EXISTING BASE TO REMAIN, REPLACE DAMAGED PORTIONS REPAIR DAMAGED WALLS BOTH INTERIOR AND EXTERIOR TYP.

FLOOR
- REPLACE PVC AND VCT FLOORING TO LVT1, REF 1-A1.1 FOR ADDITIONAL SCOPE OF WORK.

CEILING
- CLEAN CEILING TILES, GRID, AIR GRILLES/DIFFUSERS, SECURITY GLOBES, SPRINKLER HEADS, AND LIGHT LENSES. REPLACE ANY DAMAGED ITEMS.

713 HALLWAY

WALLS
- PAINT ALL WALLS P131
- PLASTIC BASE IS EXISTING TO REMAIN, REPLACE DAMAGED PORTIONS.
- REPAIR DAMAGED WALLS BOTH INTERIOR AND EXTERIOR TYP.

FLOOR
- REPLACE PVC FLOORING TO LVT1, REF 1-A1.1 FOR ADDITIONAL SCOPE OF WORK.

CEILING
- CLEAN CEILING TILES, GRID, AIR GRILLES/DIFFUSERS, SECURITY GLOBES, SPRINKLERS HEADS, AND LIGHT LENSES, REPLACE ANY DAMAGED ITEMS.

VCREFRESH NOTES

1. WORK SHALL BE ACCOMPLISHED IN A MANNER THAT WILL NOT AFFECT CURRENT VISION CENTER OPERATIONS.
2. ALL NECESSARY PRECAUTIONS SHALL BE TAKEN TO PROTECT VISION CENTER EQUIPMENT DURING REPAIR WORK.
3. GENERAL CONTRACTORS SHALL LEAVE VISION CENTER IN A CLEAN AND OPERATIONAL MANNER AT THE END OF EACH WORK SESSION.
4. PATCH AND REPAIR ANY EXISTING DAMAGED WALLS AND PREPARE TO RECEIVE FINISHES TO MATCH ADJACENT EXISTING WALL.
5. UNLESS FLOOR BOXES ARE STILL IN SERVICE. EXISTING FLOOR BOXES IN VISION CENTER TO BE ABANDONED, REF ELECTRICAL FOR DEMOLITION OF EXISTING CIRCUITRY. COVER WITH STAINLESS STEEL ABANDONMENT PLATE (BANK COVER) TO COVER HOLE WHERE FLOOR BOX IS REMOVED. MOUNT FLUSH WITH FLOOR.

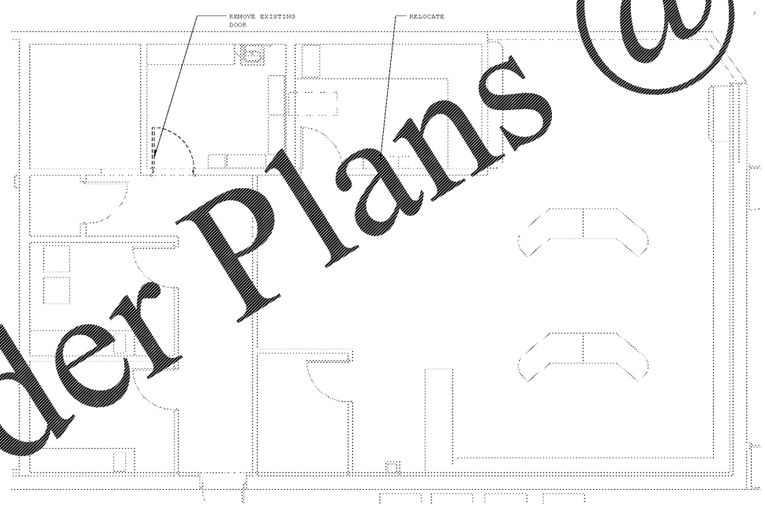

2 VISION CENTER DEMOLITION PLAN
1/4" = 1'-0"

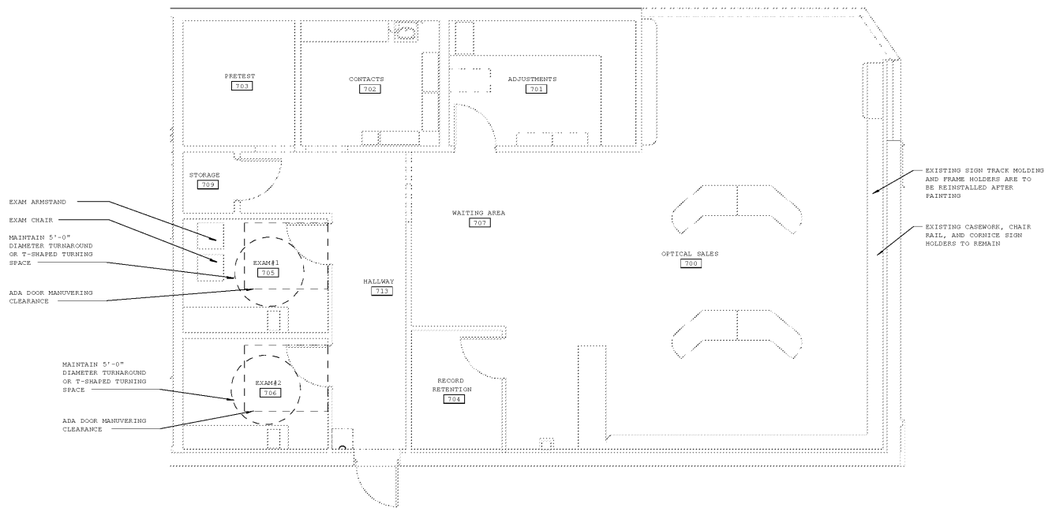

1 VISION CENTER FLOOR PLAN
1/4" = 1'-0"

1923 Prospect Ave
Orlando, FL 32814
t (407) 894-5000
www.ldi.com

CERTIFICATION FOR PERMIT

THIS DRAWING AS PREPARED FOR PERMIT IS TO THE BEST OF MY KNOWLEDGE IN CONFORMANCE WITH THE CURRENT EDITION OF THE FLORIDA BUILDING CODE AND ALL APPLICABLE LOCAL CODES AND ORDINANCES. I FURTHER CERTIFY THAT THE PLANS PREPARED UNDER MY DIRECTION AND SUPERVISION FOR THIS PROJECT DESCRIBED HEREIN ARE SUFFICIENT AND ADEQUATE TO ALLOW A REASONABLY COMPETENT CONTRACTOR TO PERFORM THE WORK WITHOUT DEVIATIONS, OMISSIONS OR ADDITIONS TO THE PLANS EXCEPT AS MAY BE NOTED OR REQUIRED BY THE AHJ.

CONSULTANTS

Walmart
JESUP, GA
STORE NO: 2630
JOB NUMBERS: 21802378 | PROTO1 | 135 SC

ISSUE BLOCK

CHECKED BY:	RD
DRAWN BY:	SM
PROTO CYCLE:	09/07/21
DOCUMENT DATE:	10/05/21

NOT FOR CONSTRUCTION

VISION CENTER

SHEET:
VCREF

10/20/2021 11:41:04 PM
C:\Revit\Central\2630_JESUP_GA_135SC_VCREFRESH_R21_CENTRAL.rvt