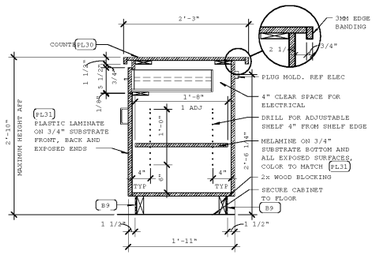

12 BASE CABINET SECTION
1" = 1'-0"

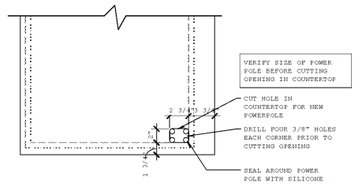

11 POWER POLE LOCATION
1 1/2" = 1'-0"

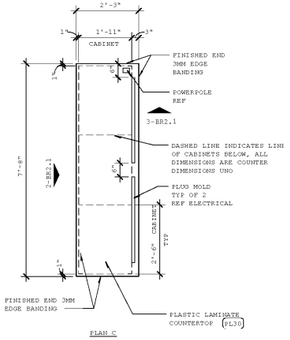

10 CABINET PLAN
1/2" = 1'-0"

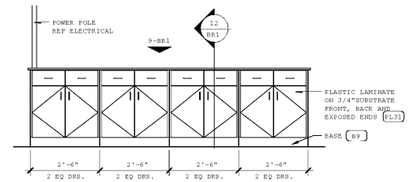

9 CABINET ELEVATION
1/2" = 1'-0"

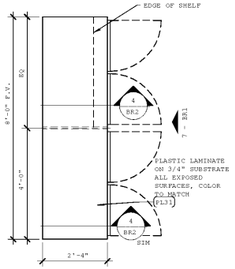

8 COAT RACK PLAN
1/2" = 1'-0"

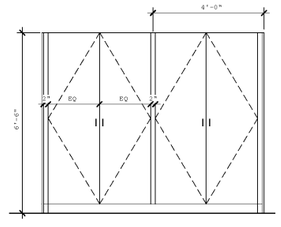

7 COAT RACK ELEVATION
1/2" = 1'-0"

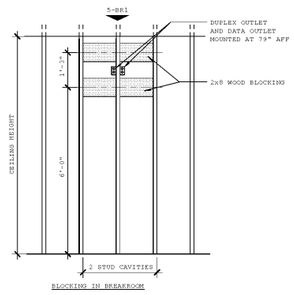

6 TV BRACKET BLOCKING
1/2" = 1'-0"

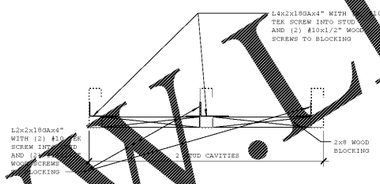

5 TV BRACKET BLOCKING PLAN
1 1/2" = 1'-0"

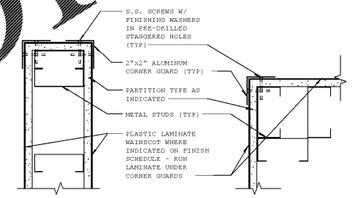

4 CORNER GUARD
3" = 1'-0"

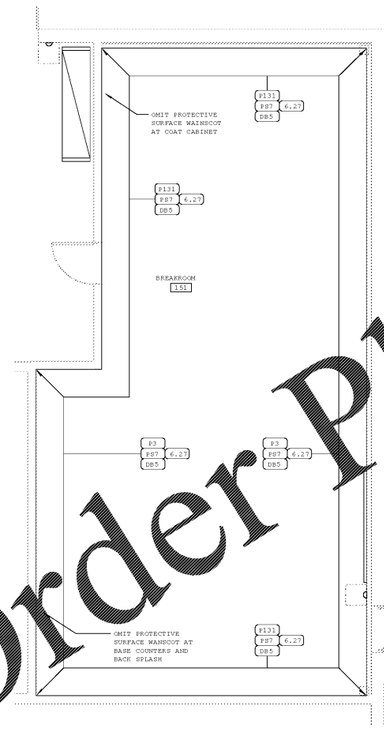

3 ENLARGE BREAKROOM FINISH PLAN
1/4" = 1'-0"

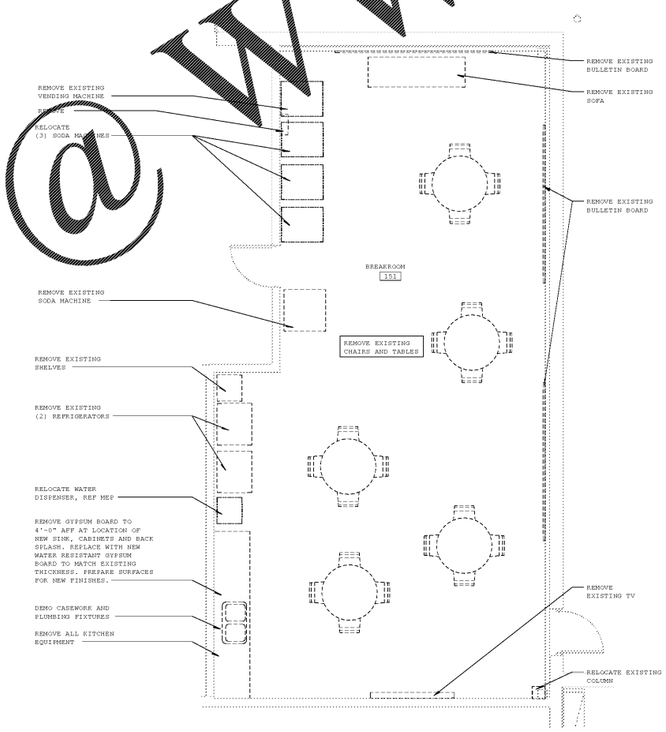

2 ENLARGED BREAKROOM DEMO PLAN
1/4" = 1'-0"

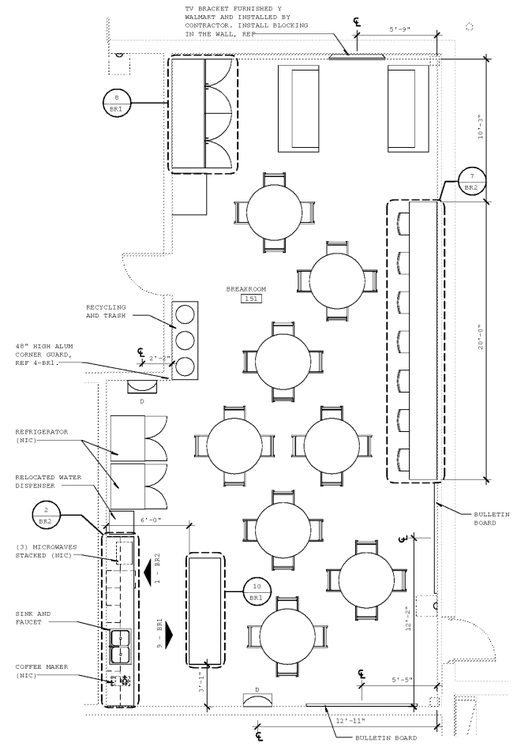

1 ENLARGE BREAKROOM PLAN
1/4" = 1'-0"

151 BREAKROOM

WALLS
- REF 3-BR1 FOR FINISH INFORMATION

FLOOR
- VCT: REMOVE VCT, POLISH NEWLY EXPOSED CONCRETE, REF A1.1 FOR ADDITIONAL SOW.

CEILING
LAY-IN: REPLACE ACT1 TILES AND CEILING GRIDS. CLEAN GRILLES/DIFFUSERS, SECURITY GLOBES, AND SPRINKLER HEADS. CLEAN LIGHT LENSES UNO. REPLACE ANY DAMAGED ITEMS.

INSECT CONTROL UNIT LEGEND

FINAL NUMBER OF UNITS RECEIVED IS DETERMINED BY THE WALMART FOOD SAFETY & HEALTH PEST MANAGEMENT AND PEST ELIMINATION SERVICES PROVIDER

TYPE	TOTAL
D	2

D

NOTES:
1. ALL UNITS TO BE INSTALLED BY THE PEST ELIMINATION SERVICES PROVIDER
2. UNITS ARE NOT TO BE INSTALLED ABOVE ANY FOOD SERVICE/PREP EQUIPMENT
3. UNITS ARE TO BE INSTALLED (INDICATED WITH BROWN RECEPTACLES AND COVERS) AS SPECIFIED WITHIN THE CONSTRUCTION DOCUMENTS, REFERENCE ARCHITECTURAL AND ELECTRICAL DRAWINGS FOR PROPER LOCATION

1952 Prospect Ave
Colonie, N.Y. 12304
p (518) 464-0279
f (518) 464-3010
www.lyrarch.com

CERTIFICATION FOR PERMIT

THIS DRAWING WAS PREPARED FOR THE CONSTRUCTION OF A WALMART STORE IN COMPLIANCE WITH 19 NYCRR PART 1240 AND THE 2020 ENERGY CONSERVATION CONSTRUCTION CODE OF NEW YORK STATE. THE PROJECT REQUIRES THE SERVICES OF A NEW YORK STATE REGISTERED ARCHITECT OR LICENSED PROFESSIONAL ENGINEER. INSPECTION OF THIS PROJECT REQUIRES THE SERVICES OF A NEW YORK STATE REGISTERED ARCHITECT OR LICENSED PROFESSIONAL ENGINEER. ANY CHANGE MADE TO THESE PLANS MUST BE CONFORMED TO THE LAW.

CONSULTANTS

Walmart
JESUP, GA
STORE NO: 2630
3150278 | PROTO1 | 135 SF
JOB NUMBERS:

ISSUE BLOCK

CHECKED BY:	RD
DRAWN BY:	LR
PROTO CYCLE:	09/07/21
DOCUMENT DATE:	10/05/21

NOT FOR CONSTRUCTION

BREAKROOM PLAN AND DETAILS

SHEET:
BR1

Order Plans @ WWW.LDILine.com