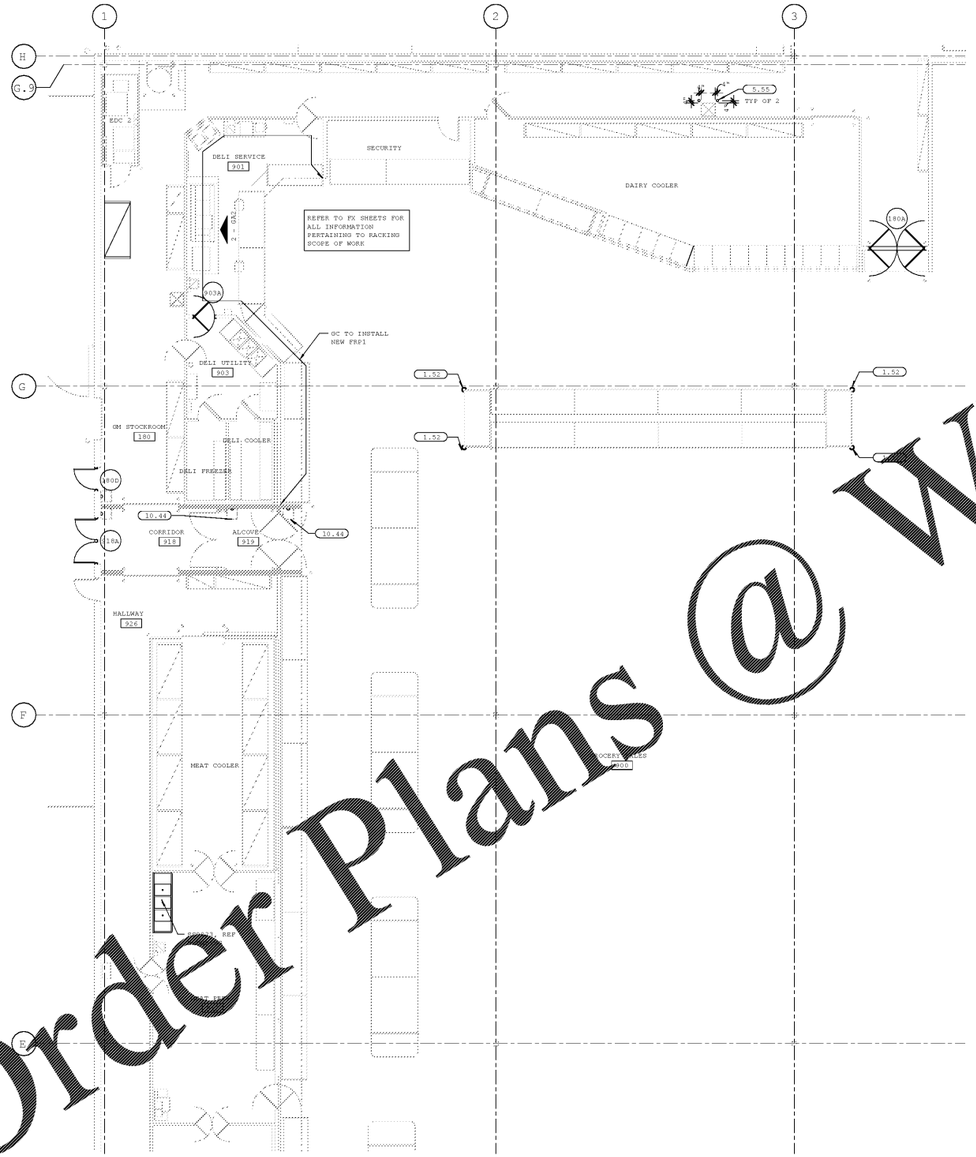

REAR GROCERY FLOOR PLAN

1 1/8" = 1'-0"

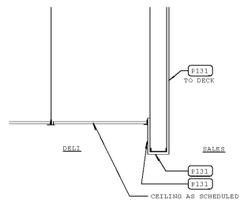

3 SECTION AT DELI BULKHEAD

1" = 1'-0"

STAINLESS STEEL BACKSPLASH SIZE		
SECTION	WIDTH	HEIGHT
A	6"	9'-11"
B	13'-0"	2'-3" FV
C	1'-6"	9'-11"

STAINLESS STEEL BACKSPLASH ACCESSORIES	
DESCRIPTION	QUANTITY
END CAPS (7')	3
DIVIDERS (7')	2
CLOSURE ANGLE (7')	1

NOTE:
1. GC TO FIELD MODIFY BACKSPLASH TRIM ACCESSORY TRIM PIECES TO STOP AT TOP OF SANITARY COVE BASE AND BOTTOM OF CLOSURE ANGLES
2. PROVIDE CONTINUOUS SEALANT AT ALL JOINTS

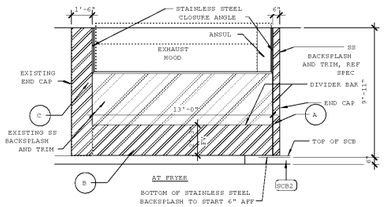

2 BACKSPLASH AT FRYER EXHAUST HOOD

1/4" = 1'-0"

180 GM STOCKROOM

WALLS
- REPAIR ALL DAMAGED GYPSUM BOARD THAT IS VISIBLE.

CEILING
- OPEN TO STRUCTURE: CLEAN JOISTS, JOIST GIRDERS, DECKING, CONDUIT, SPRINKLER PIPES, AIR GRILLES/DIFFUSERS, AND SECURITY GLOBES.

COMPACTOR
- COMPACTOR DOOR OPENING: PAINT 8'-0" WIDE STRIP CENTERED ON OPENING WITH P16 EPOXY PAINT TO 8'-0" AFF.

150, 157, 174, 918, 919 CORRIDORS AND HALLWAY

WALLS
- PAINT ALL WALLS P131 AND REPLACE DAMAGED BASE. PAINT PLYWOOD AND WOOD BASE P164 TO 4'-0" AFF WHERE EXISTING. FOR CORRIDORS REF 1-A5.4 FOR PAINT EXTENTS.
- DO NOT PAINT ANY WALL SURFACES THAT HAVE NOT BEEN PREVIOUSLY PAINTED.

FLOOR
- EC: ETR

CEILING
- LAY-IN: CLEAN CEILING TILES, GRID, AIR GRILLES/DIFFUSERS, SECURITY GLOBES, AND SPRINKLER HEADS. CLEAN LIGHT LENSES UNO. REPLACE ANY DAMAGED ITEMS.
- OPEN TO STRUCTURE: CLEAN JOISTS, JOIST GIRDERS, DECKING, CONDUIT, SPRINKLER PIPES, AIR GRILLES/DIFFUSERS, AND SECURITY GLOBES.

901 SERVICE DELI, 903 DELI UTILITY

WALLS
- INSTALL NEW FRP1 WHITE AND NEW BASE SCB2

FLOOR
- PATCH AND/OR REPAIR DAMAGED FLOORING TO MATCH ADJACENT, INCLUDING EPOXY.
- SANITARY COVE BASE: REPLACE ALL DAMAGED BASE TO MATCH ADJACENT.

CEILING
- LAY-IN: REF CEILING ALLOWANCE SCHEDULE ON A8. CLEAN AIR GRILLES/DIFFUSERS, SECURITY GLOBES, AND SPRINKLER HEADS. REPLACE ANY DAMAGED ITEMS.
- REMOVE/REPLACE CEILING GRID, TILES AND LIGHTS

SHEET NOTES

1. DIMENSIONS OF REFRIGERATED CASES ARE TO THE OUTERMOST POINTS OF THE CASES: ENDCAPS AND BUMPERS ARE CONSIDERED PART OF THE CASE, WHERE THEY OCCUR. DIMENSIONS ON THE FIXTURE PLANS ARE FOR LAYOUT OF OWNER-FURNISHED ITEMS ONLY AND ARE NOT TO BE USED FOR LOCATION OF WALLS AND OTHER CONTRACTOR-BUILT ITEMS

2. PROVIDE GALVANIZED STEEL CLOSURE PANELS AT ALL VERTICAL GAPS AND HORIZONTAL GAPS 52" OR LOWER BETWEEN REFRIGERATED CASES AND OTHER REFRIGERATED CASES, WALLS, OR EQUIPMENT

3. ALL FIXED (NON-MOVEABLE) EQUIPMENT INCLUDING SINKS, OVENS, AND REFRIGERATED EQUIPMENT SHALL BE SEALED TO THE WALLS. BASE OF [illegible] SHALL BE SET IN A BED OF SEALANT WITH EDGES SEALED. MOVEABLE EQUIPMENT SHALL NOT BE SEALED

4. ALL COOLER BOX MODIFICATIONS TO BE PERFORMED BY COOLER/FREEZER MANUFACTURER. RELATED SLAB WORK

KEYNOTES

1.52	REFRIGERATED CASE CORNER PROTECTION
5.55	32" BUMPER GUARD. REF 11-A3
10.44	PROVIDE NEW SIGN. REF H1.

3925 Prospect Ave
Orlando, FL 32814
t 407.896.1001
f 407.896.3010
www.jfa.com
JFA
JOHN FRANCIS ASSOCIATES
ARCHITECTURE | PLANNING | INTERIORS

CERTIFICATION FOR PERMIT

THIS DRAWING AS PREPARED FOR PERMIT IS TO BE USED FOR THE CONSTRUCTION OF THIS PROJECT ONLY AND IS NOT TO BE USED FOR ANY OTHER CONSTRUCTION WITHOUT THE WRITTEN AUTHORIZATION OF JOHN FRANCIS ASSOCIATES. THE CONTRACTOR SHALL VERIFY ALL DIMENSIONS AND CONDITIONS AT THE JOB SITE AND SHALL NOTIFY THE ARCHITECT OF ANY DISCREPANCIES BEFORE PROCEEDING WITH THE WORK. THE CONTRACTOR SHALL BE RESPONSIBLE FOR ALL CONSTRUCTION MEANS, METHODS, TECHNIQUES, SEQUENCES AND PROCEDURES, AND SHALL COORDINATE ALL PORTIONS OF THE WORK. ANY DEVIATIONS FROM THE CONTRACT DOCUMENTS SHALL BE REPORTED TO THE ARCHITECT PRIOR TO THE START OF ANY WORK THAT MAY BE CONTRARY TO THE CONTRACT DOCUMENTS.

CONSULTANTS

Walmart
JESUP, GA
STORE NO: 2630
135 SC
JOB NUMBER: 2180278 | PROTO1

ISSUE BLOCK

CHECKED BY:	RD
DRAWN BY:	MB
PROTO CYCLE:	09/07/11
DOCUMENT DATE:	10/05/11

NOT FOR CONSTRUCTION

REAR GROCERY PLAN

SHEET: GA2

Order Plans @ WWW.LDILine.com