SANITARY COVE BASE SURFACE PREPARATION REQUIREMENTS

1. REMOVE EXISTING WALL BASE. AT EXISTING WALL CONDITIONS, REMOVE ALL GYPSUM BOARD BELOW 12" AFF AND REPLACE WITH GLASS-MAT BACKER OF SAME THICKNESS. IF FRP IS IN GOOD CONDITION REPLACE DAMAGED BASE WITH NEW BASE.
2. REMOVE AND REPLACE WALL FINISH TO NEAREST JOINT AS REQUIRED TO PERFORM GLASS-MAT BACKER INSTALLATION.
3. CUT BACK EXISTING QUARRY TILE FLOORING AS REQUIRED TO PROVIDE 1" CLEAR FROM FINISHED SURFACE TO EDGE OF TILE.
4. REMOVE ALL DEBRIS AND ANY REMAINING GROUT. CLEAN SURFACES AS REQUIRED FOR PROPER INSTALLATION OF CONSTRUCTION MATERIAL AND FINISHES.
5. INSTALL BUILDING TAPE AND FIBERGLASS MESH TAPE AS INDICATED.

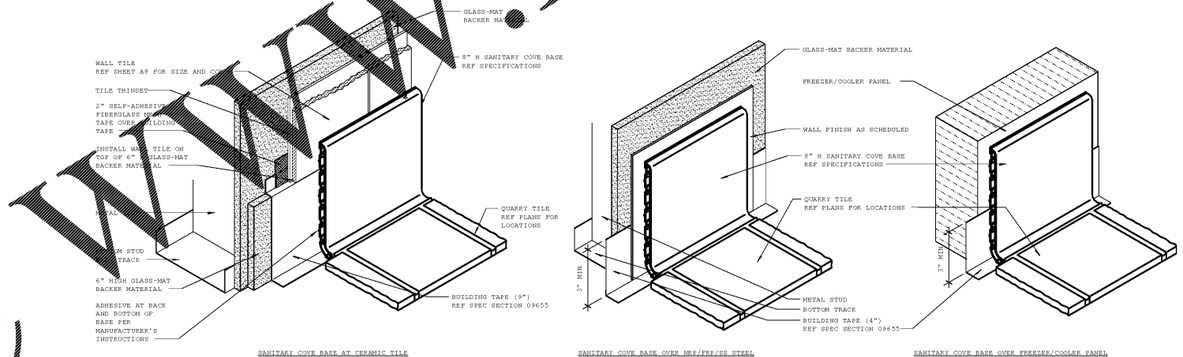

SANITARY COVE BASE AT CERAMIC TILE | SANITARY COVE BASE OVER FRP/FRP/SS STEEL | SANITARY COVE BASE OVER FREEZER/COOLER PANEL

NOTES:
1. CONDITIONS SHOWN ARE FOR NEW CONSTRUCTION. PARTITION AND SUBSTRATE ABOVE 12" AFF MAY VARY AT EXISTING PARTITIONS
2. TRIM EXCESS BUILDING TAPE FROM PROJECTING HORIZONTAL FLAP PRIOR TO INSTALLATION OF BASE
3. REF 1 - GA3 FOR ADDITIONAL INFORMATION AT INSIDE AND OUTSIDE CORNERS
4. GC TO PROVIDE MECHANICAL FASTENERS PER MANUFACTURERS WRITTEN INSTRUCTIONS
5. USE ACCESSORIES PROVIDED AND INSTALL SANITARY COVE BASE PER MANUFACTURERS INSTRUCTIONS

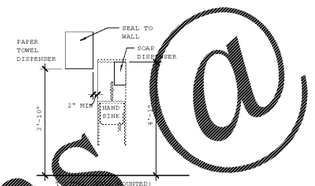

5 HAND SINK ELEVATION
1 1/2" = 1'-0"

4 SANITARY COVE BASE DETAILS (QT)
3" = 1'-0"

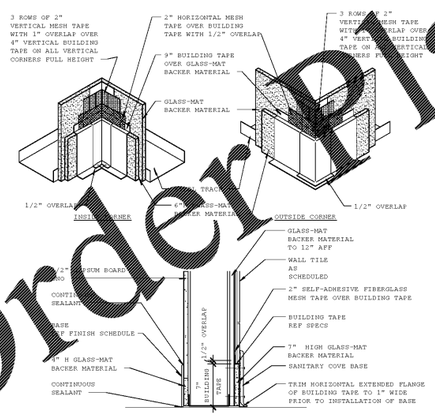

3 WALL DETAIL
1 1/2" = 1'-0"

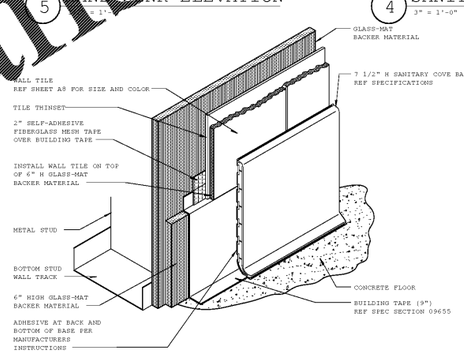

SANITARY COVE BASE AT CERAMIC TILE

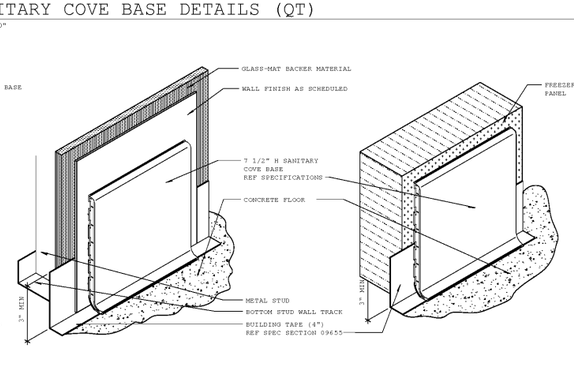

SANITARY COVE BASE OVER FRP/FRP/SS STEEL | SANITARY COVE BASE OVER FREEZER/COOLER PANEL

NOTES:
1. CONDITIONS SHOWN ARE FOR NEW CONSTRUCTION. PARTITION AND SUBSTRATE ABOVE 12" AFF MAY VARY AT EXISTING PARTITIONS
2. TRIM EXCESS BUILDING TAPE FROM PROJECTING HORIZONTAL FLAP PRIOR TO INSTALLATION OF BASE
3. REF 1 - GA3 FOR ADDITIONAL INFORMATION AT INSIDE AND OUTSIDE CORNERS
4. GC TO PROVIDE MECHANICAL FASTENERS PER MANUFACTURERS WRITTEN INSTRUCTIONS
5. USE ACCESSORIES PROVIDED AND INSTALL SANITARY COVE BASE PER MANUFACTURERS INSTRUCTIONS

2 SANITARY COVE BASE DETAILS (CONCRETE)
3" = 1'-0"

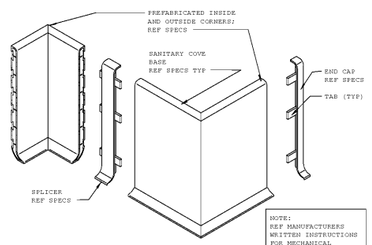

1 SANITARY COVE BASE ACCESSORY DETAILS
3" = 1'-0"

1921 Prospect Ave
Orlando, FL 32814
t 407.894.3000
f 407.894.3010
www.lyf.com
LYF DESIGN
Architecture | Interiors

CERTIFICATION FOR PERMIT

THIS DRAWING AS PREPARED FOR PERMIT IS INCOMPLETE AND IS NOT TO BE USED FOR CONSTRUCTION PURPOSES. IT IS ISSUED ONLY FOR THE PURPOSES OF PERMIT REVIEW AND PRICING. IT IS NOT TO BE USED FOR BIDDING OR CONSTRUCTION PURPOSES. THE ARCHITECT ASSUMES NO RESPONSIBILITY FOR BIDDING OR CONSTRUCTION PERFORMED FROM INCOMPLETE DRAWINGS. THE ARCHITECT OF RECORD FOR THIS PROJECT REQUIRES THE SEALING OF ALL DRAWINGS BY THE APPROPRIATE ENGINEERS. ANY CONSTRUCTION PERFORMED FROM DRAWINGS NOT SEALED BY THE ENGINEERS OF RECORD IS DONE AT THE CONTRACTOR'S RISK AND MAY BE CONTRARY TO THE LAW.

CONSULTANTS

Walmart
JESUP, GA
STORE NO: 2630
3180278 | PROTO1 | 133 AE
JOB NUMBER:

ISSUE BLOCK

CHECKED BY:	KD
DRAWN BY:	EB
PROTO CYCLE:	09/07/12
DOCUMENT DATE:	10/05/12

NOT FOR CONSTRUCTION

GROCERY DETAILS

SHEET:
GA3

WWW.LDILine.com
Order Plans @ W

10/5/2012 9:46:19 PM
C:\Revit Local Files\3180278_GA_R12_EB_KDW.rvt