* Standard Trellis / Pergola Design

** SEE ID-12.0 FOR PERGOLA SOFFIT DETAILS**
** SEE ID-12.1 FOR TRELLIS SOFFIT DETAILS**
** MOUNTING LOCATION OF PERGOLA SOFFIT TO BE CENTERED OVER TABLE - SEE DRAWING**
** ALL OUTLETS AT TABLES ARE ON CENTER OF TABLE POST. PLEASE VERIFY AGAINST CORE DRILL PLAN**
** ALL GENERAL LIGHTING TO BE COORDINATED BY GC WITH ARCHITECT OF RECORD TO MEET REQUIRED LIGHTING LEVELS**

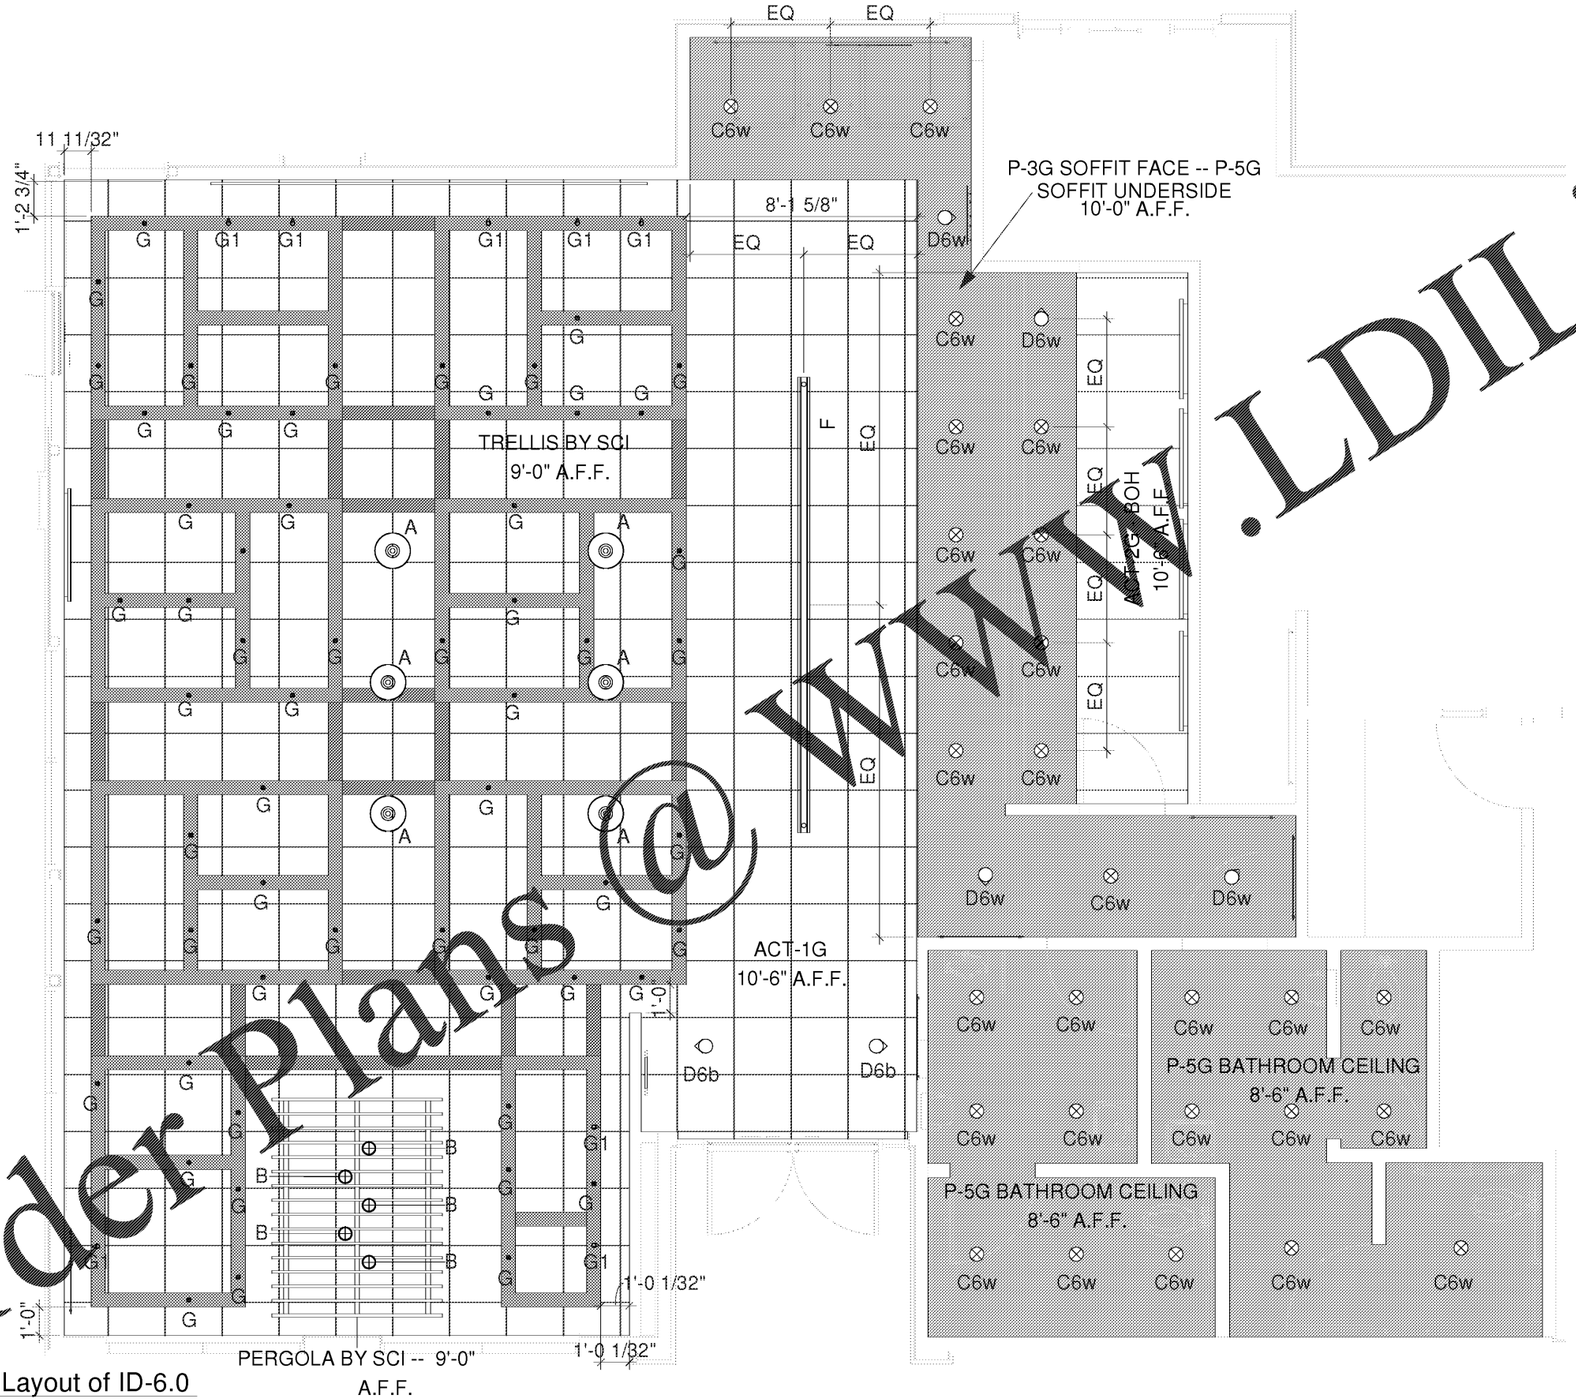

1 ID-6.1 - Detailed Layout of ID-6.0
3/16" = 1'-0"

Order Plans @ WWW.LDILine.com

SEATING Concepts
125 Connell Ave
Rockdale, IL 60436
www.seating-concepts.com
T: 815.730.7980
F: 815.730.7969

The drawing contains proprietary information by Seating Concepts. Unauthorized use or reproduction is prohibited without expressed written consent of Seating Concepts.

Project Contacts:

Please contact one of the following Seating Concepts team members to address any concerns you may have:

Customer Service: 815.730.7980	
Ken Hibben - Manager	x 2253
Cheri Salamon	x 2224
Lorna Cullison	x 2246
Mel Randall	x 2234
Krista Bagley	x 2219
Kerry Struder	x 2223
Interior Design: 815.730.7980	
Samantha Uthe - Manager	x 2251
Rita Gear	x 2235
Deborah Paulik	x 2262
Kimberly Sea	x 2252
Sierra Meeks	x 2221
Tyler Rodgers	x 2211

PROJECT: Garden Grill
LOCATION: Shorter, AL
ADDRESS: --
STORE #: TBD
DESIGNER: Deborah Paulik
CSR: --
SALES MANAGER: Jeff Allison

START DATE: 10-02-18

REVISION HISTORY

DATE	#	DESCRIPTION	XY

SHEET TITLE: Detailed Layout of ID-6.0

ID-6.1

11 x 17 SIZE FORMAT