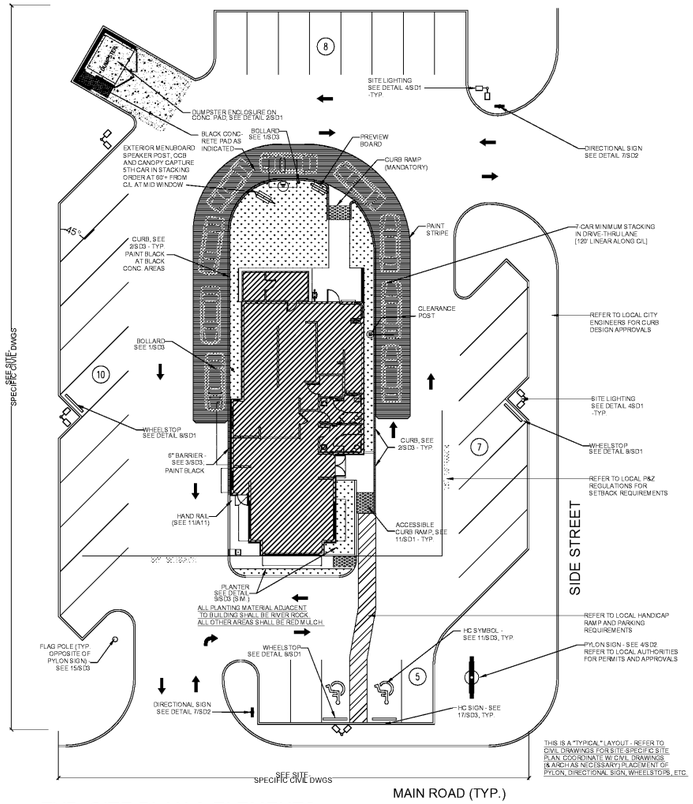

TYP. SITE PLAN & ELEMENTS

1"=20'-0"

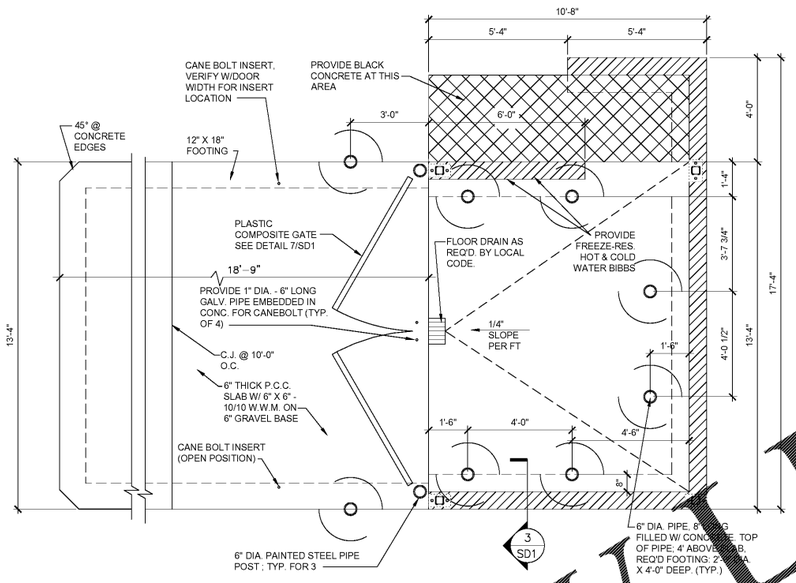

DUMPSTER ENCLOSURE

2 SD1 — 3/8"=1'-0"

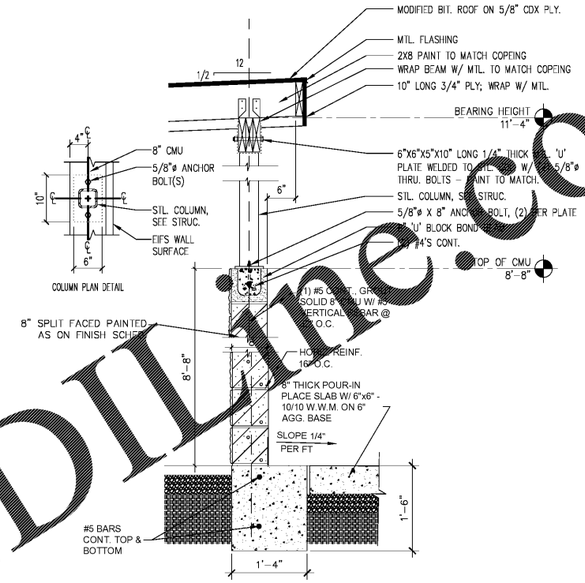

DUMPSTER WALL SECTION

3 SD1 — 3/8"=1'-0"

TYP. SITE PLAN & ELEMENTS

1"=20'-0"

GATE FLASHING DETAIL

9 SD1 — NTS

TYP. SPRINKLER HEAD DETAILS

10 SD1 — NTS

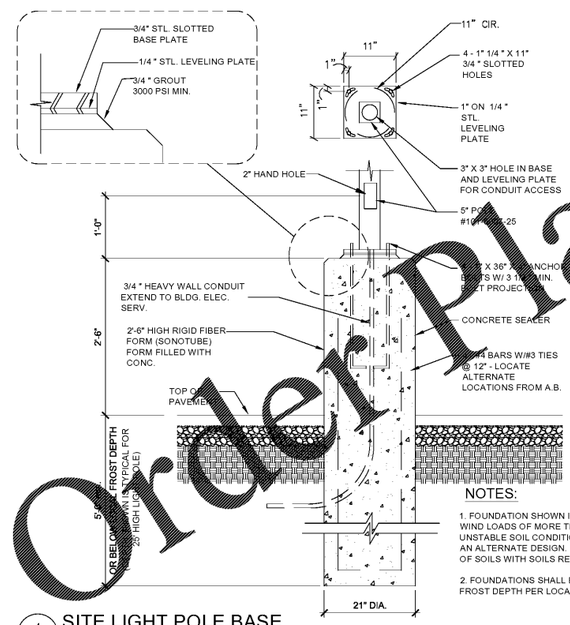

SITE LIGHT POLE BASE

4 SD1 — 3/4"=1'-0"

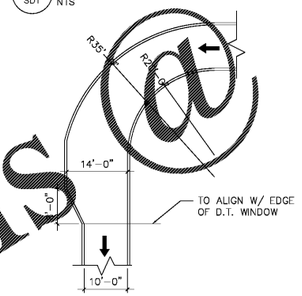

TYP. D/T W/O BYPASS LANE

5 SD1 — 1/16"=1'-0"

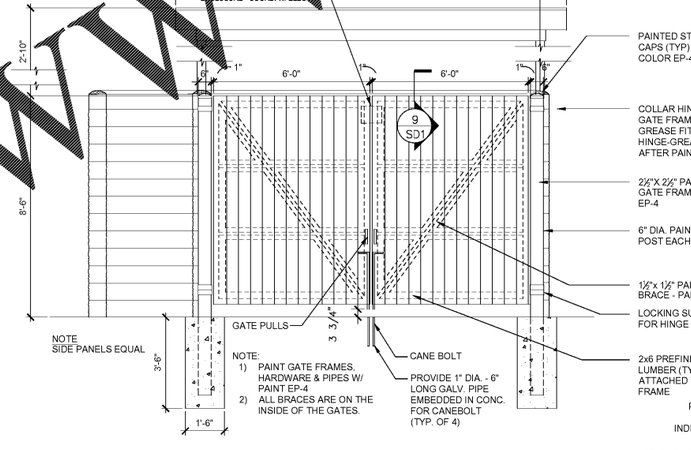

DUMPSTER GATE/ENCLOSURE

7 SD1 — 3/8"=1'-0"

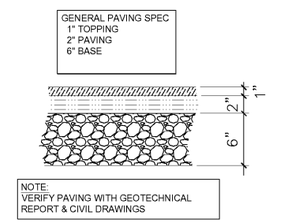

TYP. PAVEMENT

6 SD1 — 1 1/2"=1'-0"

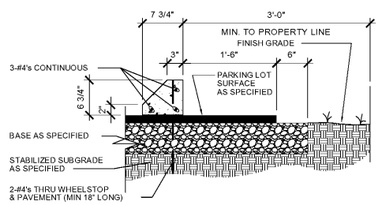

TYP. HEELSTOP (PRECAST)

8 SD1 — NTS

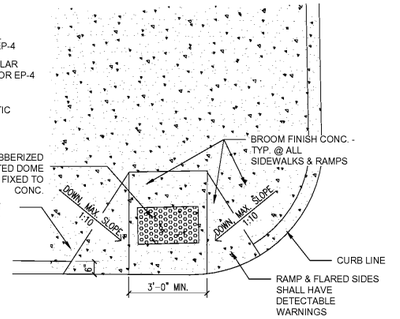

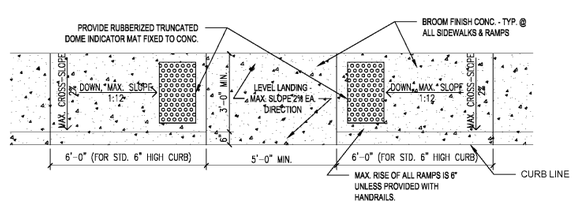

TYP. CURB RAMP PLANS

11 SD1 — 3/8" = 1'-0"

Order Plans @ WWW.LDLine.com

POPEYES
400 PERIMETER CENTER TERRACE
SUITE 1000
ATLANTA, GA 30346
404-459-4450

10.30.18

hendon huckestein architects, pc
architecture . planning . interior design
2126 Morris Avenue Birmingham, AL 35203
Phone (205) 322-1751
Fax (205) 322-1778
email info@hplusha.com
www.hplusha.com

DRAWN BY: DB
CHECKED BY: MRW, EH
DATE: 10.30.2018
HHHA PROJECT #:18064.14

PREMIER CAJUN KINGS, LLC - POPEYES
Near 431 Main St,
Shorter, AL 36075
LOUISIANA KITCHEN PLK DESIGN STANDARDS
PLK# 1846-DL PROTOTYPE: 46 SEATS / DUAL-LINE PRODUCTION

LOUISIANA KITCHEN

POPEYES

REVISIONS

PERMIT/BID SET 10.30.18

SD1
DUMPSTER AND CANOPY DETAILS

DATE: 10/18/2018

CHECKED: MW