GALLOWAY & ASSOCIATES, INC.
STRUCTURAL ENGINEERING
1803 First Ave South
Pell City, AL 35125
205.338.4533 P

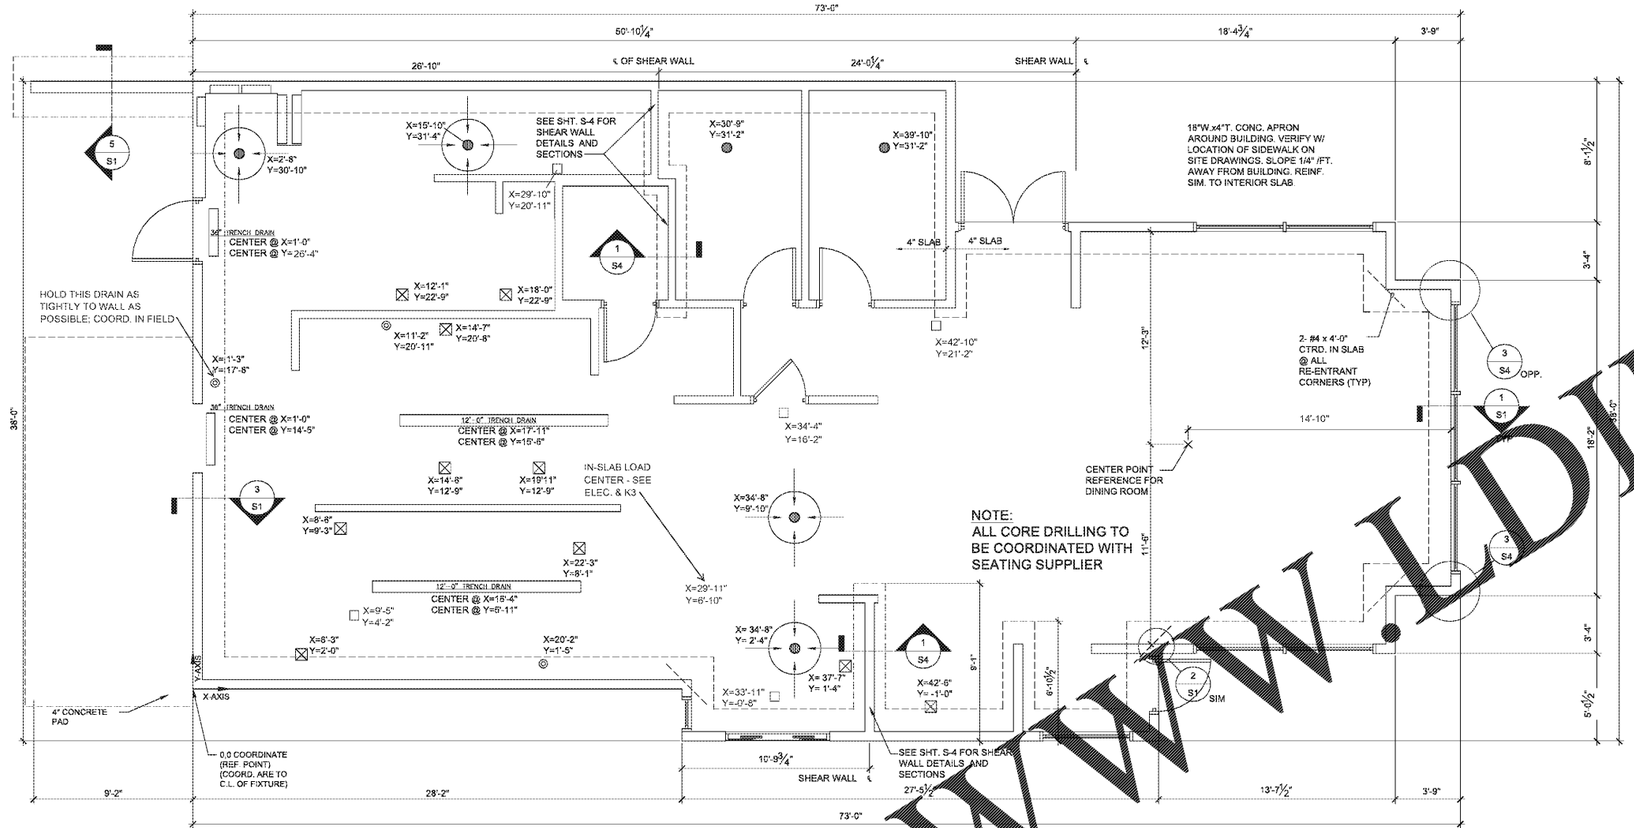

FOUNDATION PLAN
1/4"=1'-0"

GENERAL NOTES:

1. TYPICAL SLAB CONSTRUCTION TO BE 4" 3000 PSI CONCRETE WITH 6X6 WWF PLACE OVER 6 MIL VAPOR BARRIER, AND COMPACTED TERMITE-TREATED FILL AS REQUIRED.
2. FOUNDATION IS DESIGNED BASED ON GEOTECHNICAL REPORT PREPARED BY QUALITY ASSURANCE TESTING LABORATORIES, INC. PROJECT # SI-2567-18, DATED JUNE 13, 2018. CONTRACTOR SHALL OBTAIN A COPY AND FOLLOW ALL RECOMMENDATIONS.
3. PLUMBING ITEMS ARE SHOWN FOR GENERAL INFORMATION ONLY. CONTRACTOR TO COORDINATE EXACT LOCATION OF ITEMS WITH PLUMBING SHEETS AND EQUIPMENT ROUGH-IN DIAGRAMS. - VERIFY WITH EQUIP. SUPPLIER.
4. COORDINATE EXACT LOCATION & TYPE OF ALL REQUIRED DRAINS W/ PLUMBING PLANS.
5. FINISH FLOOR TO BE SLOPED TO FLOOR DRAINS AT KITCHEN/RESTROOM AREAS @ 2% TO VERIFY EXACT SLOPE LOCATION OF ALL PLUMBING FIXTURES PRIOR TO CONSTRUCTION.
6. IT IS THE CONTRACTOR'S OPTION TO USE EITHER THE MONOLITHIC SLAB METHOD OR THE WALL FOOTING METHOD
7. PROVIDE SAWN CONTROL JOINTS 1/4 OF SLAB THICKNESS @ 17'-0" O. C. MAX. EACH DIRECTION.

LEGEND:
FD - FLOOR DRAIN
FS - FLOOR SINK
CO - CLEANOUT
HD - HUB DRAIN

NOTE:
1. SEE EQUIP. PLAN, FOR CORE DRILLED LOCATION FOR THE QUEUE LINE, LOW WALL AND TABLE BASE POSTS.
2. SEE SHEET S-4 FOR SHEAR WALL REINFORCEMENT AT EXTERIOR BUILDING WALLS
3. EXTERIOR DIMENSIONS ARE FROM EDGE OF FOUNDATION, ADD 4 1/2" FOR BRICK LEDGE ON BRICK OPTION

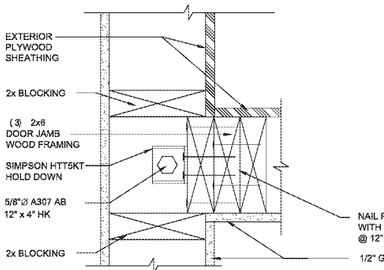

2 S1 HD DETAIL AT FRONT WALL
3"=1'-0"

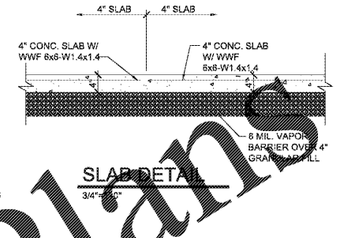

SLAB DETAIL
3/4"=1'-0"

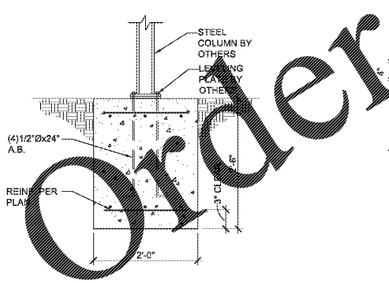

4 S1 MENUBOARD TYP. FTG. SECTION
3/4"=1'-0"

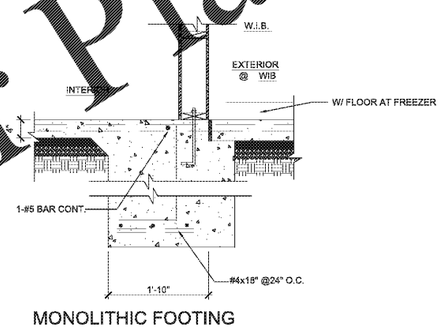

MONOLITHIC FOOTING

3 S1 SECTION @FOUNDATION @ W.I.B.
3/4"=1'-0"

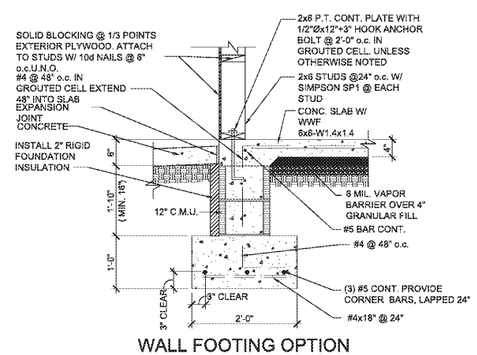

WALL FOOTING OPTION

1 S1 SECTION @EXTERIOR WALL FOUNDATION
3/4"=1'-0"

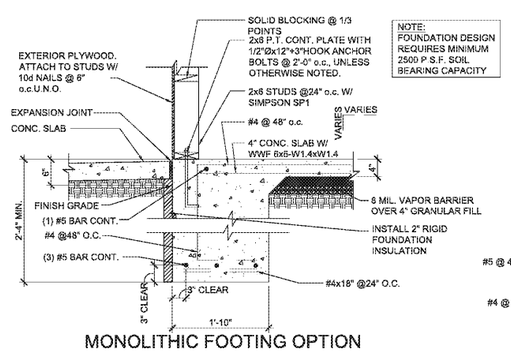

MONOLITHIC FOOTING OPTION

NOTE:
FOUNDATION DESIGN REQUIRES MINIMUM 2500 P.S.F. SOIL BEARING CAPACITY

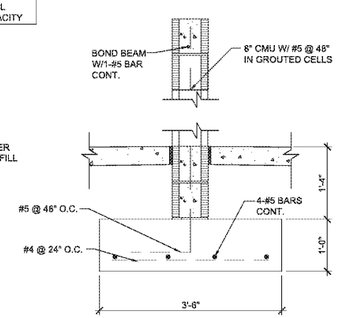

5 S1 SCREEN WALL
3/4"=1'-0"

Order Plans @ WWW.LDLine.com

POPEYES
400 PERIMETER CENTER TERRACE
SUITE 1000
ATLANTA, GA. 30346
404-459-4450

Thendon Chuckestein Architects, PC
architecture . planning . interior design
2126 Morris Avenue Birmingham, AL 35203
Phone (205) 322-1751
Fax (205) 322-1778
email info@hpluscha.com
www.hpluscha.com
DRAWN BY: DB
CHECKED BY: MRW, EH
DATE: 09.27.2018
H+HA PROJECT #:18064.14

PREMIER CAJUN KINGS, LLC - POPEYES
Near 431 Main St,
Shorter, AL 36075
LOUISIANA KITCHEN PLK DESIGN STANDARDS
PLK1 1946-DL PROTOTYPE: 46 SEATS / DUAL-LINE PRODUCTION

REVISIONS:
PERMIT/BID SET 09.27.18

S1
FOUNDATION PLAN

DATE: 09/27/2018
CHECKED:KDG