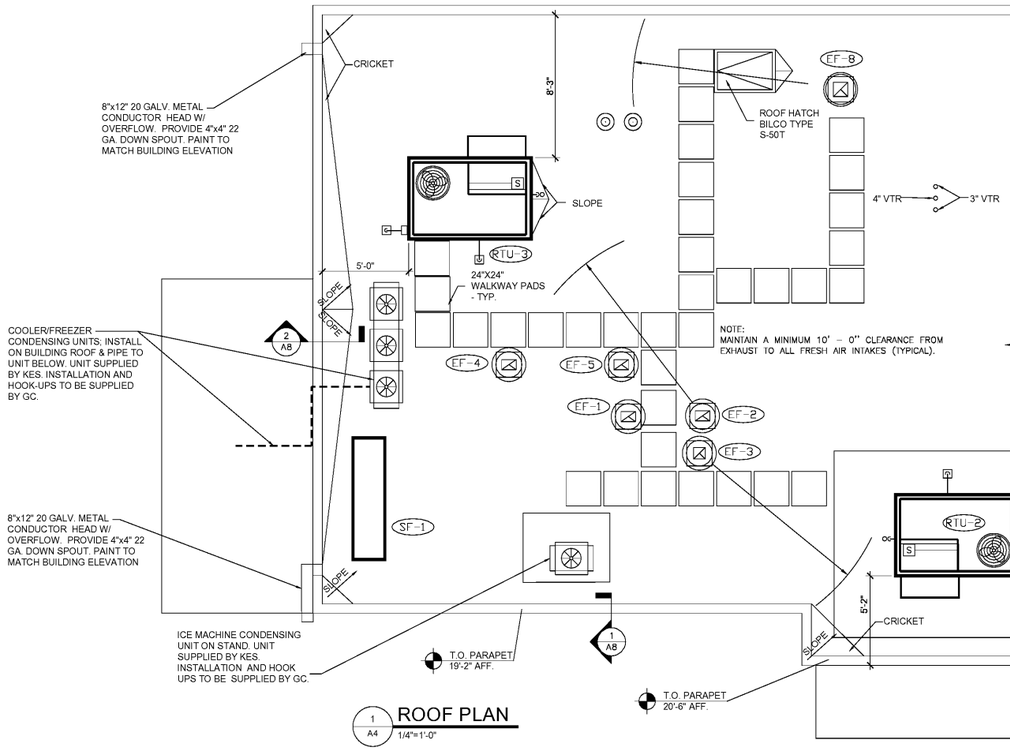

1 A4 ROOF PLAN 1/4"=1'-0"

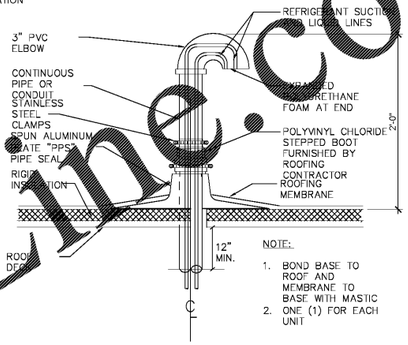

2 A4 VENT/SWEEP ROOF PENETRATION DETAIL 1–1/2"=1'–0"

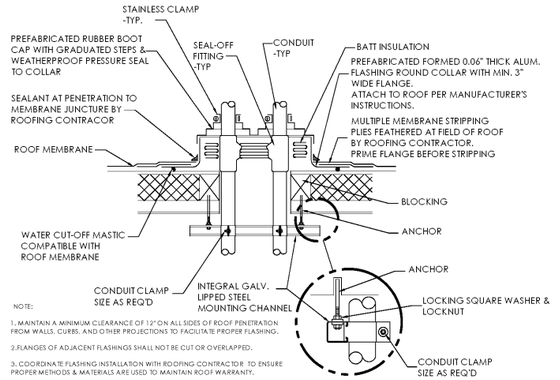

3 A4 CONDUIT ROOF PENETRATION 1 1/2"=1'–0"

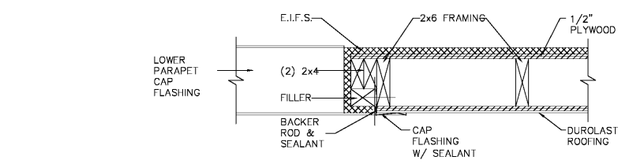

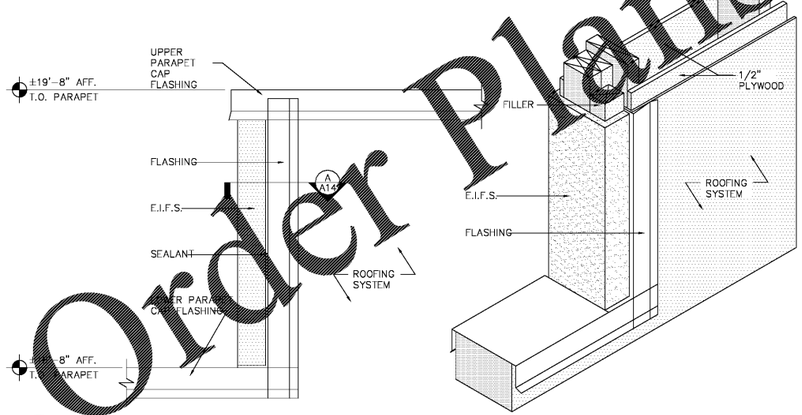

4 A4 TYPICAL FRAMING DETAIL AT END OF PARAPET 1–1/2"=1'–0"

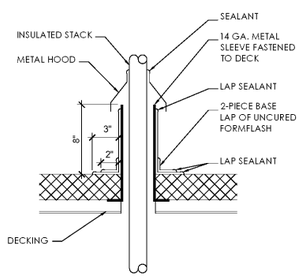

5 A4 PIPING OR VENT FLASHING 1–1/2"=1'–0"

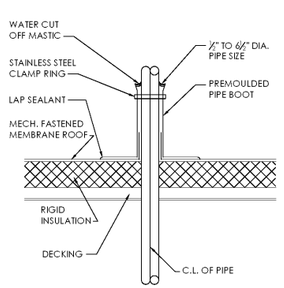

6 A4 HOT GAS VENT PIPE DETAIL 1–1/2"=1'–0"

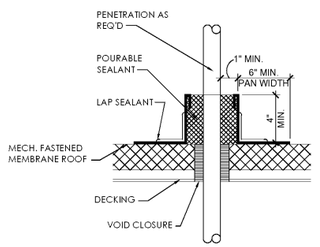

7 A4 PITCH POCKET DETAIL 1–1/2"=1'–0"

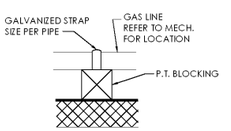

8 A4 GAS PIPING DETAIL 1–1/2"=1'–0"

Order Plans @ WWW.LDLine.com

POPEYES
400 PERIMETER CENTER TERRACE
SUITE 1000
ATLANTA, GA 30346
404-459-4450

Emily N. Herndon 4358 REGISTERED ARCHITECT
10.30.18

Herndon Huckestein Architects, PC
architecture . planning . interior design
2126 Morris Avenue Birmingham, AL 35203
Phone (205) 322-1751
Fax (205) 322-1778
email info@hplusha.com
www.hplusha.com
DRAWN BY: DB
CHECKED BY: MRW, EH
DATE: 10.30.2018
HHHA PROJECT #:18064.14

PREMIER CAJUN KINGS, LLC - POPEYES
Near 431 Main St,
Shorter, AL 36075
LOUISIANA KITCHEN PLK DESIGN STANDARDS
PLK# 1846-DL PROTOTYPE: 46 SEATS / DUAL-LINE PRODUCTION

LOUISIANA KITCHEN

POPEYES

REVISIONS:
PERMIT/BID SET 10.30.18

A4
ROOF PLAN & TYP. ROOF DETAILS
DATE: 10/18/2018
CHECKED: MW