SPECIFICATIONS

DIVISION 6: WOOD

SECTION 6B: FINISH CARPENTRY

GENERAL PROVISIONS

1. SCOPE: FURNISH AND INSTALL EXPOSED WOOD TRIM, MILLWORK, CASEWORK, WOOD CABINETS, PLASTIC LAMINATES, AND WOOD SHELVING.

2. NOTES:
   A. MOISTURE CONTENT: FINISH WOODWORK MATERIALS SHALL BE KILN DRIED TO THE FOLLOWING MOISTURE CONTENT UNLESS OTHERWISE RECOMMENDED IN THE APPLICABLE "QUALITY STANDARDS" FOR REGIONAL CLIMATE CONDITIONS:
      INTERIOR WOODWORK - 6% TO 11%
      EXTERIOR WOODWORK - 9% TO 12%
   B. FIELD MEASUREMENTS: ALL DIMENSIONS AFFECTING PREFABRICATED MILLWORK AND CASEWORK ITEMS SHALL BE FIELD VERIFIED PRIOR TO FABRICATION.
   C. CONDITIONS: PROVIDE PROPER TEMPERATURE AND HUMIDITY REQUIREMENTS FOR WOODWORK INSTALLATION AREAS. INSTALL WOODWORK AFTER THE REQUIRED TEMPERATURE AND RELATIVE HUMIDITY HAVE BEEN STABILIZED IN INSTALLATION AREAS. MAINTAIN TEMPERATURE AND HUMIDITY CONDITIONS UNTIL ACCEPTANCE OF THE WORK BY THE OWNER.

3. QUALITY CONTROL: WOODWORK SHALL COMPLY WITH ARCHITECTURAL WOOD WORK INSTITUTE (AWI) "QUALITY STANDARDS" EXCEPT WHERE OTHERWISE NOTED.

4. SUBMISSIONS: SUBMIT FOUR (4) COPIES OF SHOP DRAWINGS OF ALL CABINETWORK AND MILLWORK ITEMS TO OWNER.

MATERIALS

1. WOOD TRIM: PROVIDE BIRCH AS INDICATED ON THE FINISH SCHEDULE IN AWI CUSTOM GRADE I PLAIN SAWN WOOD. FABRICATE WOOD TRIM TO DIMENSIONS, PROFILE AND DETAILS SHOWN. ROUTE OR GROOVE REVERSE SIDE OF TRIM MEMBERS WIDER THAN 4" TO BE APPLIED TO FLAT SURFACES EXCEPT FOR MEMBERS WITH ENDS EXPOSED IN THE FINISHED WORK. SECURE WITH FINISH NAILS STAGGERED AND COUNTER SINK, WITH PUTTY TO MATCH WOOD COLOR. MITER OUTSIDE CORNER AND CONTINUOUS JOINTS. FINISH WITH ONE (1) COAT OF MINWAX PASTE WOOD FILLER AND TWO (2) COATS MINWAX POLYURETHANE FINISH LOW LUSTER.

2. WOOD PANELING: REFER TO FINISH SCHEDULE FOR MATERIAL SELECTION. INSTALLATION PER MANUFACTURER'S INSTRUCTIONS. FINISH WITH TWO (2) COATS OF POLYURETHANE FINISH LOW LUSTER.

3. CABINETS, COUNTERTOPS, AND OTHER MILLWORK: COMPLY WITH AWI QUALITY STANDARDS FOR CUSTOM WORK.
   A. PLYWOOD: EXPOSED PAINTED - MDO MEDIUM DENSITY OVERLAY CONCEALED - B-C PLYWOOD EXPOSED STAINED - 3/4" BIRCH VENEER PLYWOOD EDGE BAND EXPOSED PLYWOOD EDGES WITH CLEAR WOOD TRIM AND CONCEALED WITH FASTENERS.
   B. WOOD TRIM: STAIN/ VARNISH, BIRCH WOOD
   C. PLASTIC LAMINATE: PROVIDE PLASTIC LAMINATE OF THE MANUFACTURER, COLOR, TEXTURE, AND PATTERN AS SHOWN ON FINISH SCHEDULE.

4. HARDWARE: ADJUSTABLE SHELF HARDWARE SHALL BE KNAPE AND VOGT, WALL MOUNTED SHELF STANDARDS WITH HEAVY DUTY BRACKETS AS SHOWN. FINISH ANOCHROME.

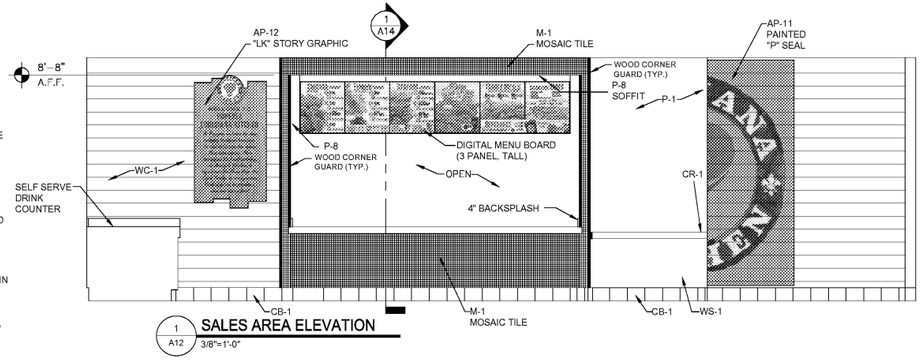

1 A12 SALES AREA ELEVATION
3/8"=1'-0"

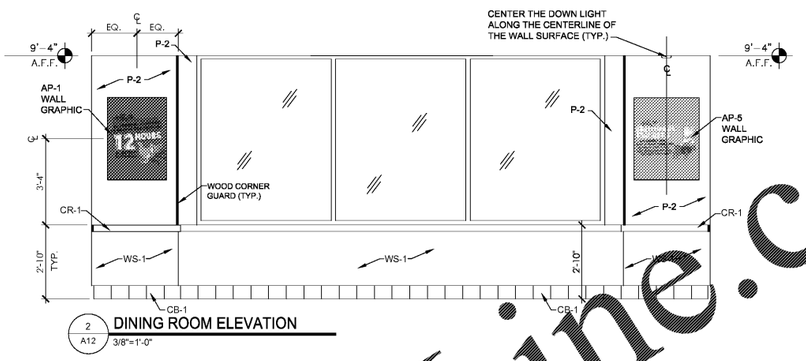

2 A12 DINING ROOM ELEVATION
3/8"=1'-0"

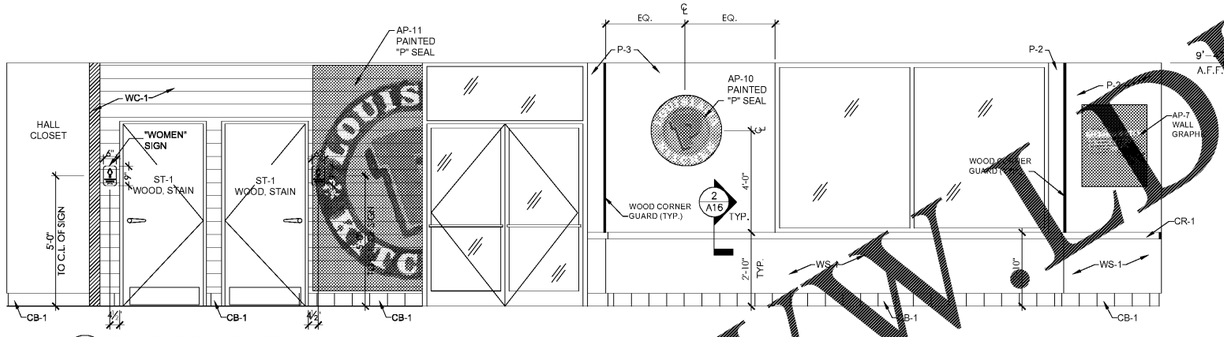

3 A12 DINING ROOM ELEVATION
3/8"=1'-0"

4 A12 HALL ELEVATION @ KITCHEN DOOR
3/8"=1'-0"

INTERIOR ELEVATION NOTES:

1. AT ALL OUTSIDE CORNER WALLS - PROVIDE WOOD CORNER GUARD.
2. FIELD VERIFY ALL DIMENSIONS PRIOR TO CONSTRUCTION

DIGITAL MENU BOARD SPECIFICATIONS

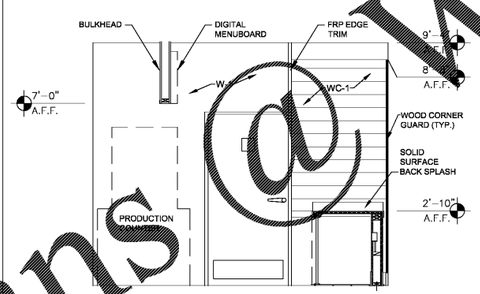

5 A12 ELEVATION @ KITCHEN DOOR OPERATOR SIDE
3/8"=1'-0"

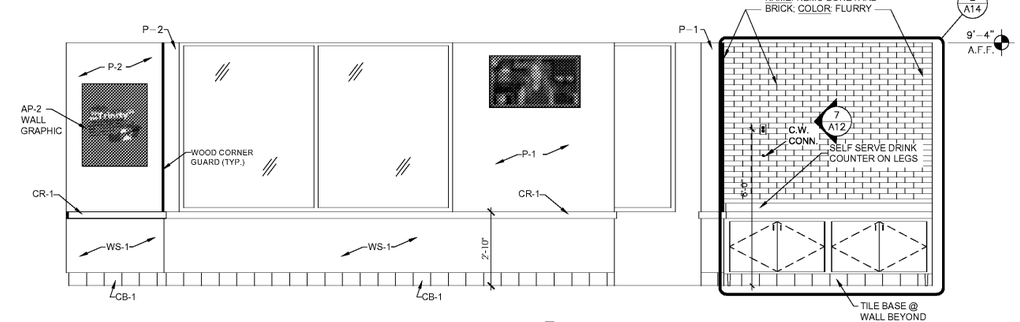

6 A12 DINING ROOM ELEVATION
3/8"=1'-0"

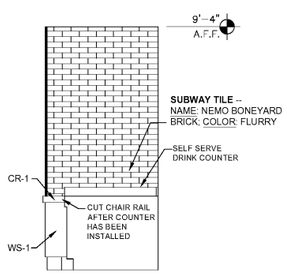

7 A12 DINING ROOM ELEVATION @ BEVERAGE COUNTER
3/8"=1'-0"

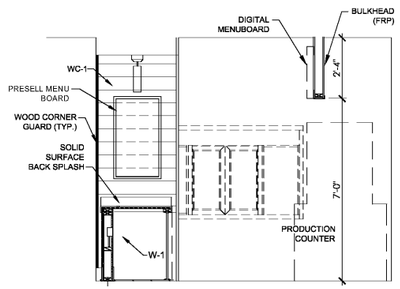

8 A12 FRONT COUNTER SECTION @ PRESELL BOARD
3/8"=1'-0"

WALL IMAGE GRAPHICS & LOUISIANA KITCHEN RING

A. MOSS RETAIL ENVIRONMENTS (FORMERLY ANDRES IMAGING & GRAPHICS, INC.)
   CONTACT: DAN SCANDIFF
   PHONE: (773) 435-7600
   EMAIL: DJSCANDIFF@MOSSINC.COM

B. APA COLOR GRAPHICS, INC.
   CONTACT: MO KIM
   PHONE: (800) 543-5775 / (404) 355-1355
   EMAIL: POPEYESORDERS@APACOLORGRAPHICS.COM
   WARRANTY CONTACT: MIKE BARBIERI
   EMAIL: MIKEB@APACOLORGRAPHICS.COM

Order Plans @ WWW.LDLine.com

POPEYES
400 PERIMETER CENTER TERRACE
SUITE 1002
ATLANTA, GA 30346
404-459-4450

10.30.18

hendon huckestein architects, PC
architecture . planning . interior design
2126 Morris Avenue Birmingham, AL 35203
Phone (205) 322-1751
Fax (205) 322-1778
email info@hplusha.com
www.hplusha.com

DRAWN BY: DB
CHECKED BY: MRW, EH
DATE: 10.30.2018
HHHA PROJECT #:18064.14

PREMIER CAJUN KINGS, LLC - POPEYES
Near 431 Main St,
Shorter, AL 36075

LOUISIANA KITCHEN PLK DESIGN STANDARDS
PLK# 1846-DL PROTOTYPE: 46 SEATS / DUAL-LINE PRODUCTION

REVISIONS:

PERMIT/BID SET 10.30.18

A12
DINING ROOM ELEVATIONS & DETAILS

DATE: 10/18/2018

CHECKED: MW