Order Plans @ WWW.LDILine.com

GENERAL NOTES

1. REFER TO ARCHITECTURAL GENERAL SPECIFICATIONS FOR ADDITIONAL INFORMATION.

STOREFRONT NOTES:
1. FIELD VERIFY FINAL ROUGH OPENING PRIOR TO FABRICATION.
2. REFER TO COVER SHEET FOR DESIGN CRITERIA.
3. IT IS THE CONTRACTORS OPTION TO DIRECT ORDER AND PURCHASE STOREFRONT AND GLASS FROM **COULTER & COMPANY**.
4. SECURITY SHUTTERS MAY BE REQUIRED ON THIS PROJECT. CONTACT YOUR PROJECT ADMINISTRATOR FOR VERIFICATION.
5. WHEN THE WIND SPEED IS EQUAL TO OR GREATER THAN 120 MPH, A STORM PANEL SYSTEM WILL BE OWNER FURNISHED AND INSTALLED ON THIS PROJECT. CONTACT YOUR PROJECT ADMINISTRATOR TO VERIFY/COORDINATE.

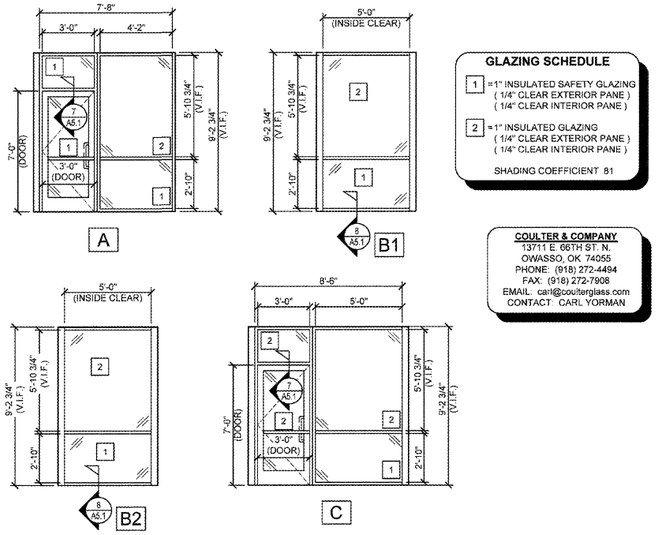

GLAZING SCHEDULE

1	=1" INSULATED SAFETY GLAZING (1/4" CLEAR EXTERIOR PANE) (1/4" CLEAR INTERIOR PANE)
2	=1" INSULATED GLAZING (1/4" CLEAR EXTERIOR PANE) (1/4" CLEAR INTERIOR PANE)

SHADING COEFFICIENT .81

COULTER & COMPANY
13711 E. 66TH ST. N.
OWASSO, OK 74055
PHONE: (918) 272-4494
FAX: (918) 272-7908
EMAIL: carl@coulterglass.com
CONTACT: CARL YORMAN

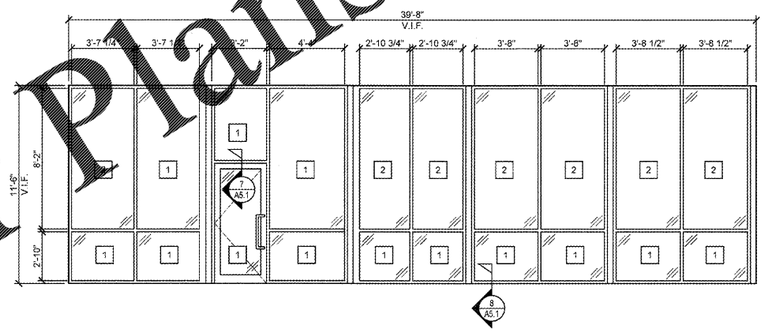

1 / A5.2 VESTIBULE ELEVATIONS
SCALE: 1/4" = 1'-0"

2 / A5.2 STOREFRONT ELEVATIONS
SCALE: 1/4" = 1'-0"

CASCO + R|5
12 Sunnen Drive, Suite 100,
St. Louis, MO 63143
314.821.1100

REVISIONS:

O'Reilly AUTO PARTS
CORPORATE OFFICES
233 SOUTH PATTERSON
SPRINGFIELD, MISSOURI 65802
417-862-2674 PHONE

PROJECT:
RE-MODEL O'REILLY AUTO PARTS STORE
103 E. GORDON AVE.
GORDONSVILLE, VA 22942

STOREFRONT ELEVATIONS

COMMONWEALTH OF VIRGINIA
MARK S. BRÖMEIER
ARCHITECT
Mark S. Brömeier
License #019841
Exp. Date: 11/30/19
Professional of Record

DRAWN:	RLJ
CHECKED:	MGC
DATE:	10-17-2018
JOB NO.:	118168 (GDV)
SHEET:	A5.2

COPYRIGHT 2018 - DESIGNS, DRAWINGS AND SPECIFICATIONS ARE INSTRUMENTS OF SERVICE AND ARE THE PROPERTY OF THE DESIGN PROFESSIONAL. REPRODUCTION PROHIBITED WITHOUT THE EXPRESSED WRITTEN CONSENT OF THE DESIGN PROFESSIONAL.