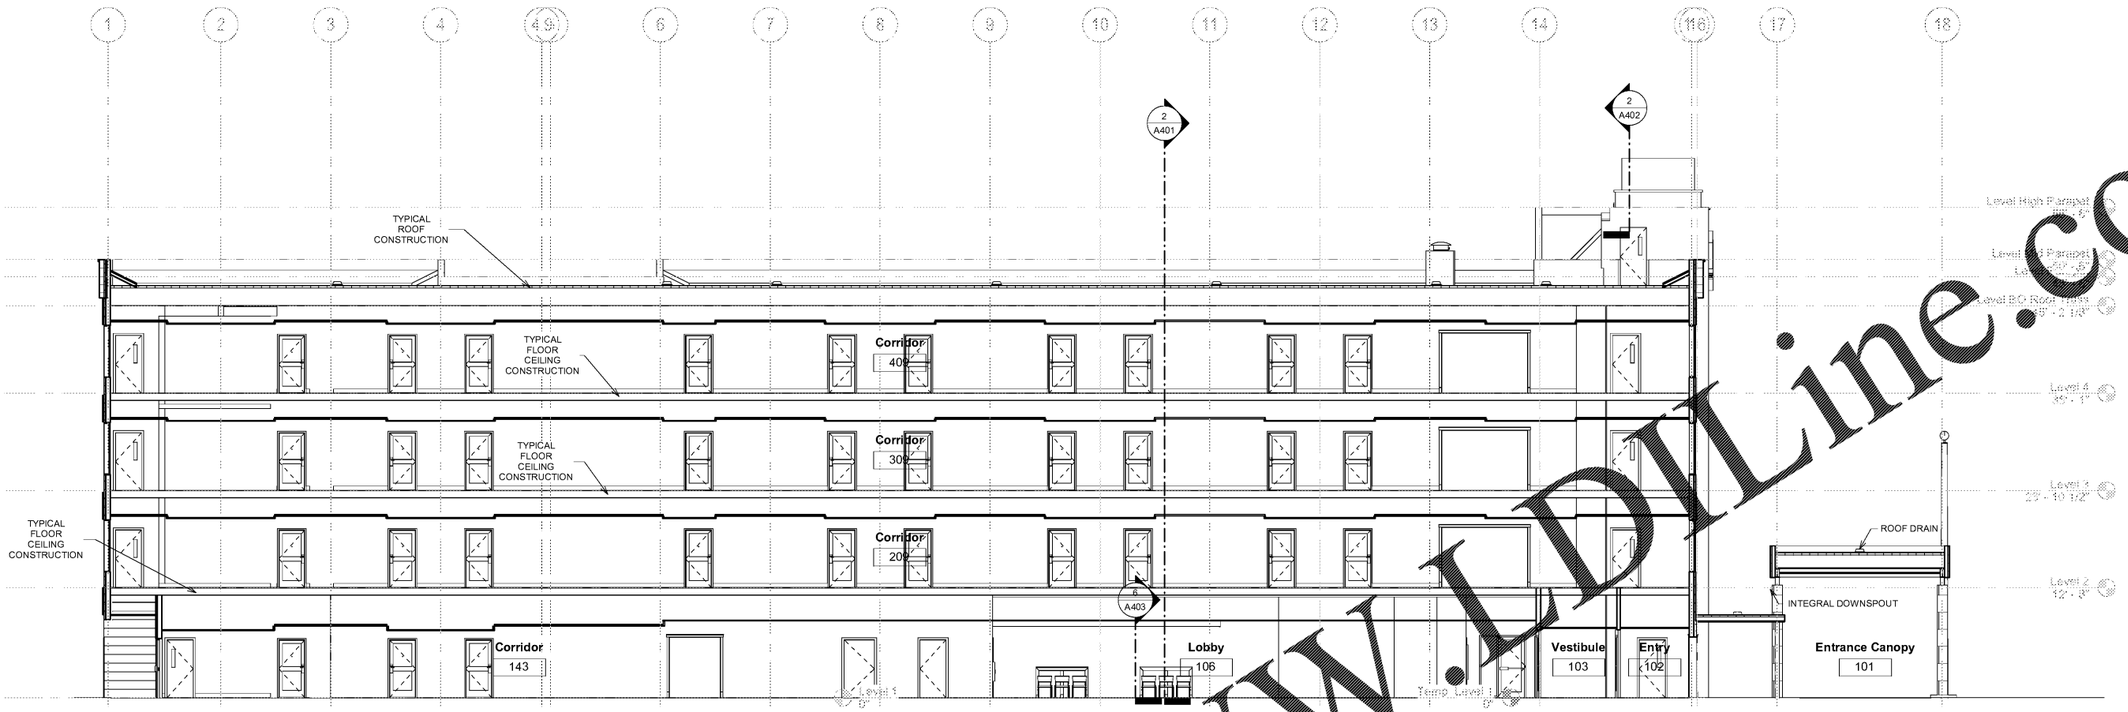

1 Section N-S
1/8" = 1'-0"

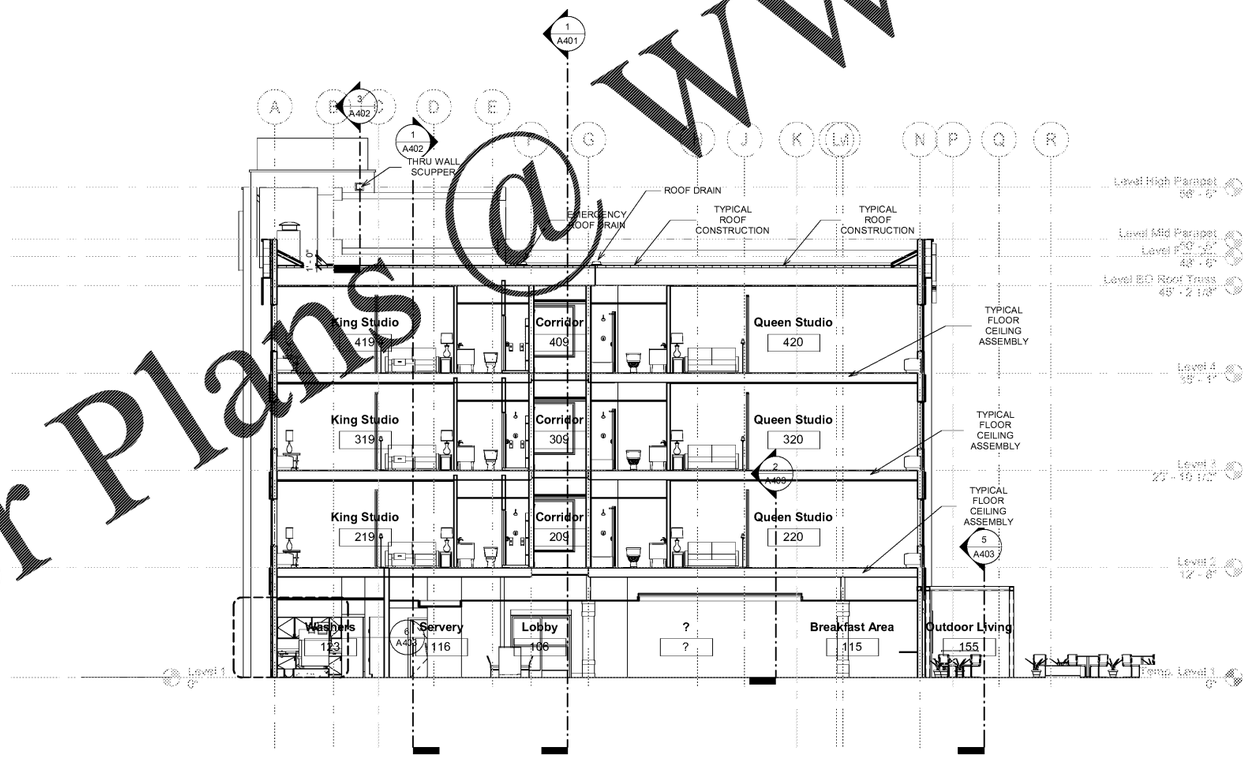

2 Section E-W
1/8" = 1'-0"

TYPICAL EIFS WALL CONSTRUCTION:

-5/8" GYPSUM ON 6" WOOD STUDS @ 16" O.C. W/ UNFACED R-13 BATT INSULATION
-5/8" PLYWOOD SHEATHING
-2" DRAINABLE EIFS

TYPICAL EXTERIOR MASONRY WALL W/ WOOD STUDS

ADHERED CONCRETE MASONRY VENEER WITH MORTAR SCRATCH COAT ON METAL LATH ON EXTERIOR SHEATHING 6" WOOD STUDS W/ BATT INSULATION AND ONE LAYER 5/8" GYP BD. ON INSIDE. SEE STRUCTURAL DRAWINGS FOR SHEATHING AND WOOD STUDS SIZES AND SPACING.

TYPICAL FLOOR/CEILING ASSEMBLY:
ONE HOUR RATED ASSEMBLY

3/4" GYPCRETE ON SEALANT OVER 23/32" STRUCTURAL PANELS ON 12" WOOD TRUSSES @ 24" O.C.
5/8" F.C. GYP. BD. ON #26 MSG. RESILIENT CHANNELS @ 16" O.C.

ALL ACOUSTICAL CEILING TILE TO BE INSTALLED BELOW THE ONE-HOUR RATED FLOOR/CEILING ASSEMBLY WITHOUT COMPROMISING
ON THE ASSEMBLY RATING. ALL PENETRATIONS TO BE FIRE-CAULKED AS
PER UL STANDARDS TO PROVIDE ONE-HOURS FLOOR/CEILING ASSEMBLY ON ALL FLOORS.

TYPICAL ROOF CONSTRUCTION:
ONE HOUR RATED ASSEMBLY AS PER U.L. DESIGN P-522

- 60 MIL FULLY ADHERED TPO (THERMOPLASTIC OLEFIN) WHITE ROOFING MEMBRANE
- 4.5" MINIMUM RIGID INSULATION ON ROOF DECK.
- 5/8" GYP. BD. WITH 6" R-19 BATT INSULATION MIN. ON 2 1/2" FURRING CHANNELS @ 24" O.C. ON CEILING SIDE-SEE STRUCTURAL DRAWINGS FOR DETAILS

ROOF ASSEMBLY SHALL BE CLASS B OR BETTER TESTED IN ACCORDANCE WITH ASTM E108 OR UL790

TYPICAL PARAPET CONSTRUCTION:

-PREFINISHED METAL COPING ON TREATED BLOCKING.
-ROOF MEMBRANE ALONG INSIDE FACE, UP AND OVER TOP OF PARAPET WALL
-PLYWOOD (FIRE TREATED) NAILER PANEL AT INSIDE FACE OF WALL-SEE DETAIL

MISHRA ARCHITECTURE PLLC
6800 South Creek Rd. Charlotte, NC 28277
Ph:(704) 625-6548 Fax:(704) 919-5822
Email: smishra@mishraarch.com
WEB: www.mishraarch.com

CIVIL:
Choctaw Engineering, Inc.
112 Truxton Avenue
Fort Walton Beach, FL 32547
Phone: (850) 862-6211
Fax: (850) 863-8059
Email: msiner@choctaweng.com

STRUCTURAL:
Whisonant Engineering Services, LLC
122 Nut Tree Court
Levington, SC 29074
Phone: (803) 957-4008
Email: bill@weslex.com

MEP:
Allied Consulting Engineers
2905-D Queen City Drive
Charlotte, NC 28208
Phone: (704) 399-3943
Email: dbelk@allied-engineers.com

REVISIONS		
No.	Date	Description

Information contained on this drawing and in all digital files associated is authorized for use on the project named herein only and is the property of MISHRA ARCHITECTURE PLLC and may not be reproduced in any manner without express written or verbal permission from authorized individuals. Original drawing is 24"x36" and scales are as indicated.© 2008 MISHRA ARCHITECTURE PLLC

STATE OF FLORIDA
SMISH MISHRA
94089
REGISTERED ARCHITECT

KEY PLAN

VTM Hotels, LLC

Home2Suites

2630 Wilde Lake Blvd.
Pensacola, FL 32526

Drawing Title
Sections

Phase
Construction Documents

Project No.	17-101
Prepared by	Author
Checked by	Checker
Date	Aug 06,2018

Review

Sheet No.
A401

Home2Suites

8/8/2018 10:30:25 PM

Order Plans @ WWW.LDLine.com