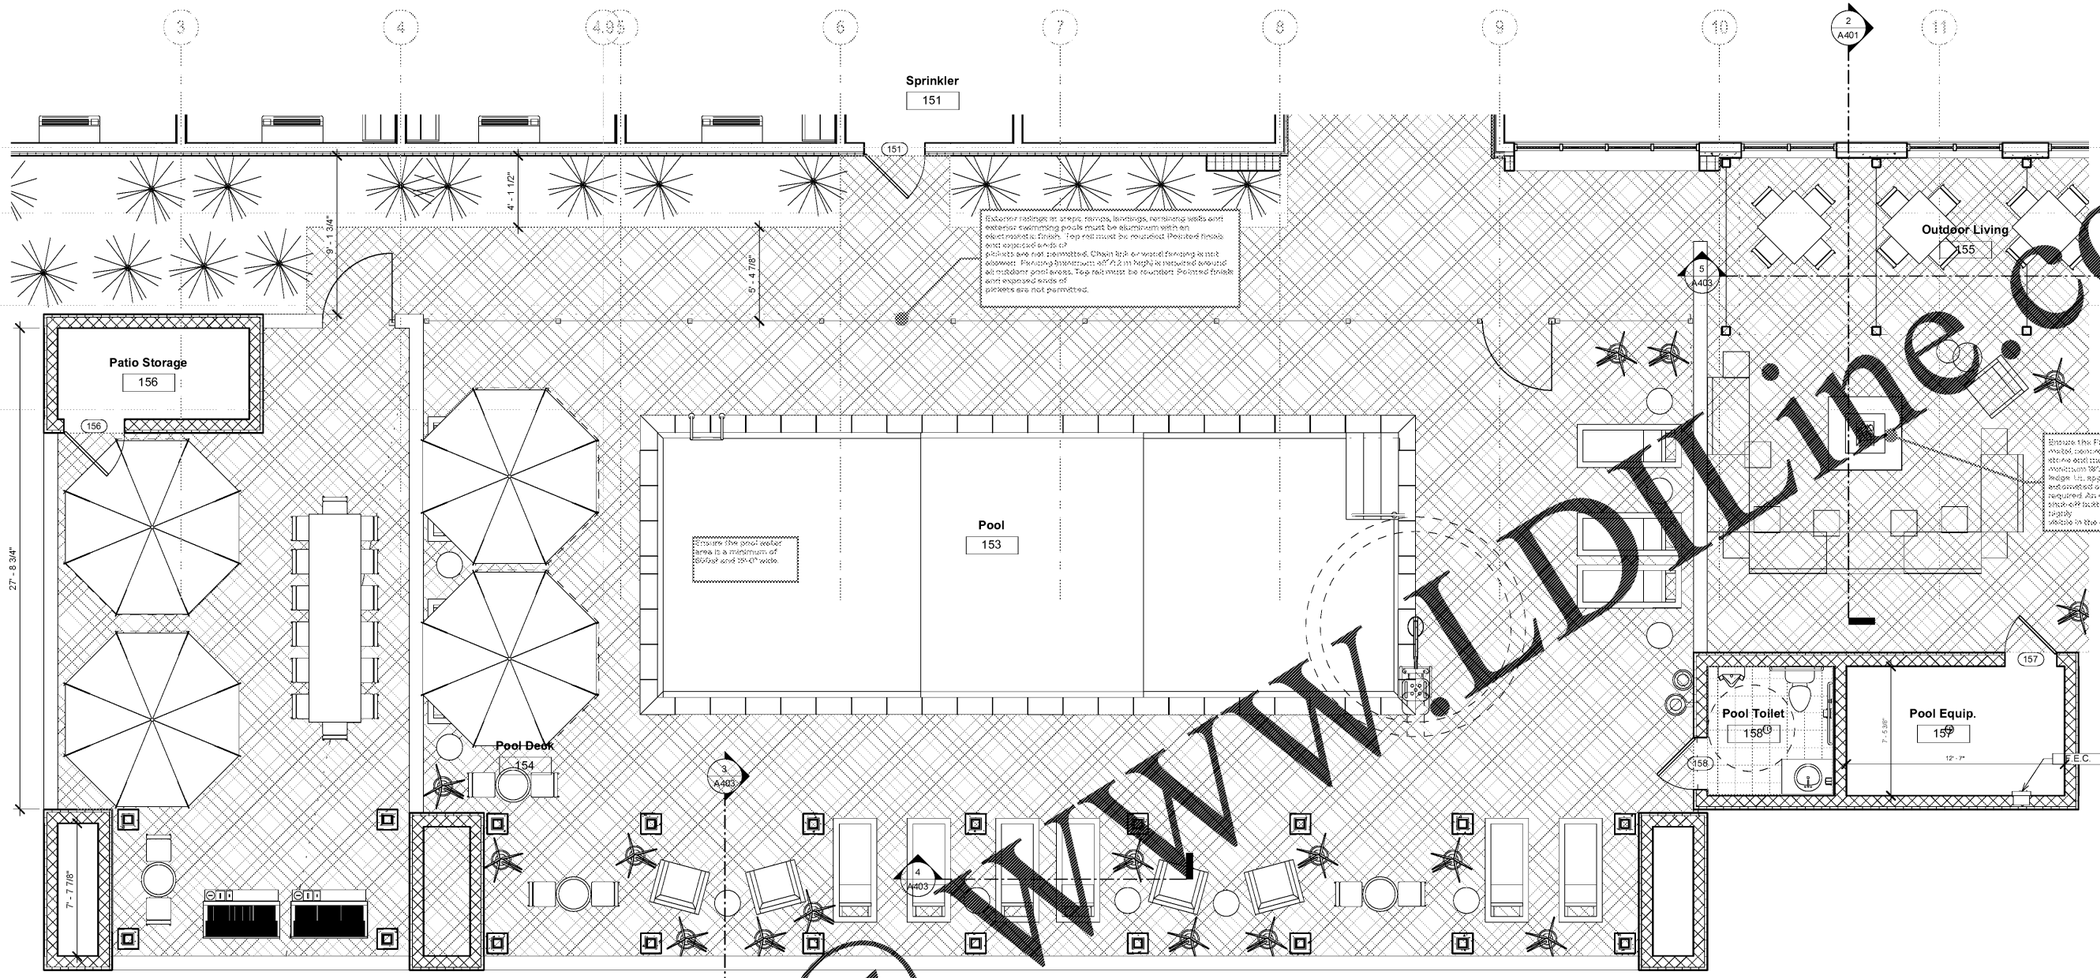

MISHRA ARCHITECTURE PLLC
6800 South Creek Dr, Charlotte, NC 28277
Ph:(704) 625-6548 Fax:(704) 919-5822
Email: ashish@mishraarch.com
WEB: www.mishraarch.com

CIVIL:
Choctaw Engineering, Inc.
112 Truxton Avenue
Fort Walton Beach, FL 32547
Phone: (850) 862-6211
Fax: (850) 863-8059
Email: msiner@choctaweng.com

STRUCTURAL:
Whisonant Engineering Services, LLC
122 Nut Tree Court
Lexington, SC 29074
Phone: (803) 957-4008
Email: bill@weslex.com

MEP:
Allied Consulting Engineers
2905-D Queen City Drive
Charlotte, NC 28208
Phone: (704) 399-3943
Email: dbelk@allied-engineers.com

REVISIONS		
No.	Date	Description

Information contained on this drawing and in all digital files associated is authorized for use on the project named herein only and is the property of MISHRA ARCHITECTURE PLLC and may not be reproduced in any manner without express written or verbal permission from authorized individuals. Original drawing is 24"x36" and scales are as indicated.© 2008 MISHRA ARCHITECTURE PLLC

GENERAL NOTES

1. HANDRAIL AND LADDER SHALL BE 1 1/2" DIA. STAINLESS STEEL.

2. THE POOL DRAWINGS & RELATED SPECS. ARE TO BE CONSIDERED AS MINIMUM REQUIREMENTS. THE G.C. & POOL CONTRACTOR ARE RESPONSIBLE FOR THE IMPLEMENTATION OF ALL APPLICABLE CODES ASSOCIATED WITH THE CONSTRUCTION TECHNIQUE OF THE POOL AREA & THE POOL EQUIPMENT ROOM.

3. DRAINAGE FOR THE DECK AREA MUST BE PROVIDED BY TRENCH DRAIN OR SLOPING DECK TOWARD LANDSCAPED AREA. CONTRACTOR TO PROVIDE TWO POOL DRAINS.

4. A TELEPHONE FOR POOL/SPA USE MUST BE PROVIDED AT THE POOL. IF POOL OR SPA IS NOT WITHIN SIGHT OF THE FRONT DESK, THE PHONE MUST BE LOCATED IN A WEATHERPROOF, VANDAL-RESISTANT ENCLOSURE. WHEN THE RECEIVER IS LIFTED, THE PHONE MUST AUTOMATICALLY DIAL THE FRONT DESK. THE TOP OF THE PHONE MUST BE MOUNTED NO HIGHER THAN 48" FROM THE

5. GENERAL CONTRACTOR TO PROVIDE UNDERWATER LIGHTS AND CONNECTIONS TO POOL DRAINS.

6. PROVIDE PROFESSIONALLY DESIGNED AND MANUFACTURED INTERNATIONAL NO DIVING SYSTEM AND DEPTH MARKINGS AS DESCRIBED BELOW. (PAINTED DEPTH MARKINGS ARE NOT PERMITTED.) DEPTH MARKINGS: DEPTH MUST BE CLEARLY SHOWN ON BOTH THE TOP AND SIDE (ABOVE THE WATER LINE) OF THE SWIMMING POOL COPING. DEPTH MARKINGS MUST BE COMMENSURATE WITH GRADE AND INDICATE BOTH FEET AND METERS ON THE TOP OF THE POOL COPING AND FEET ON THE SIDE OF THE POOL COPING. PAINTED DEPTH MARKINGS ARE NOT PERMITTED. SLIP PROOF TILES ARE REQUIRED.
-NO DIVING: COMMERCIAL GRADE "NO DIVING" AND THE INTERNATIONAL NO DIVING SYMBOL MUST BE DISPLAYED ON THE TOP SIDE OF THE POOL COPING NEAR THE DEPTH MARKINGS. THE WORDS AND SYMBOL MUST BE DISPLAYED IN CONTRASTING COLORS TO THE BACKGROUND.

7. PROVIDE ADA STANDARDS PREFERRED METHOD OF POOL ACCESS FOR PERSONS WITH DISABILITIES. A MINIMUM OF ONE ACCESSIBLE MEANS OF POOL ENTRY (AS DEFINED BY THE 2010 ADA STANDARDS) FOR DISABLED GUESTS, DEPENDING ON THE SIZE OF THE POOL. TO THE EXTENT A POOL LIFT IS PROVIDED TO SATISFY THIS REQUIREMENT, THE LIFT MUST BE OPERABLE BY THE GUEST WITHOUT ASSISTANCE. REFER TO 2010 ADA STANDARDS FOR ALL NEW REQUIREMENTS. SUBMIT LOCATION OF POOL LIFT IN THE POOL AND SHOW THE REQUIRED MANEUVERING CLEARANCE.

8. PROVIDE THE REQUIRED POOL ACCESSORIES, INCLUDING: SHEPHERD'S HOOK, RING, ROPE, ETC. SEE BROWARD STANDARDS FOR COMPLETE LIST.

9. PROVIDE THE REQUIRED SIGNAGE AND COORDINATE WITH THE HOTEL'S OVERALL SIGNAGE PACKAGE. PERMANENTLY INSTALLED "POOL RULES" AND "HOURS OF OPERATION" SIGNAGE IS REQUIRED.

10. RECOMMEND A MAXIMUM POOL DEPTH OF 5'-0". FLOATER LINES ARE REQUIRED AT EITHER THE 5'-0" DEPTH IF THE POOL IS DEEPER THAN 5'-0" OR ALTERNATELY 1'-0" BEFORE THE POINT WHERE THE SWIMMING POOL SLOPES TOWARDS THE DEEP END.

11. SUBMIT POOL DESIGN DRAWINGS SHOWING THE FURNISHINGS, FINISH SELECTIONS AND SPECIFICATIONS PRIOR TO INSTALLATION. POOL DECK MUST BE DECORATIVELY SURFACED WITH A FINISH THAT PROVIDES A MINIMUM COEFFICIENT OF FRICTION, WET & DRY, OF 0.6. DECK FINISH MAY BE CERAMIC/PORCELAIN TILE, PATTERNED SYNTHETIC CEMENT TOPPING OR A DECORATIVELY PATTERNED AND SEALED CONCRETE SURFACE.

The pool deck is to be sloped to drain away from the pool at a minimum slope of 1/4" per foot.

Pool depth indicators must be integrated and maintained.

Outdoor pool decks must have a Solar Reflectivity Index (SRI) of no less than 0.30.

1 Pool Layout
1/4" = 1'-0"

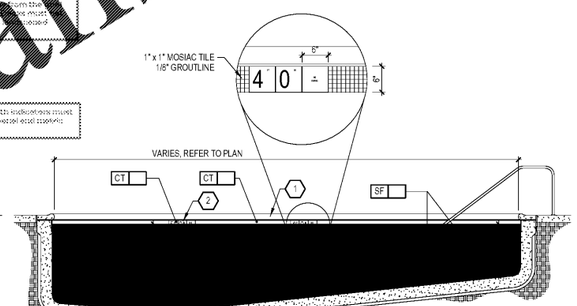

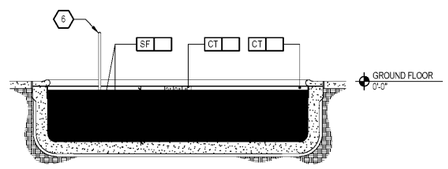

2 Pool Section
1/4" = 1'-0"

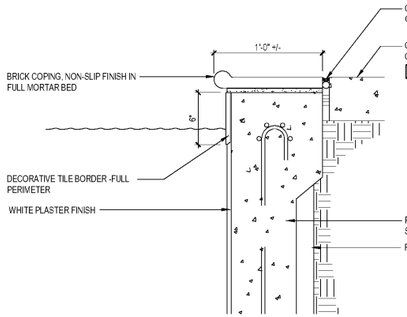

3 Pool Coping Section
1 1/2" = 1'-0"

KEY PLAN

VTM Hotels, LLC

Home2Suites

2630 Wilde Lake Blvd.
Pensacola, FL 32526

Drawing Title
Room Layouts Pool

Phase
Construction Documents

Project No.	17-101
Prepared by	Author
Checked by	Checker
Date	Aug 06,2018

Review

Sheet No.
A504

Home2Suites

8/8/2018 10:31:42 PM

WWW.LDLine.com
Order Plans @