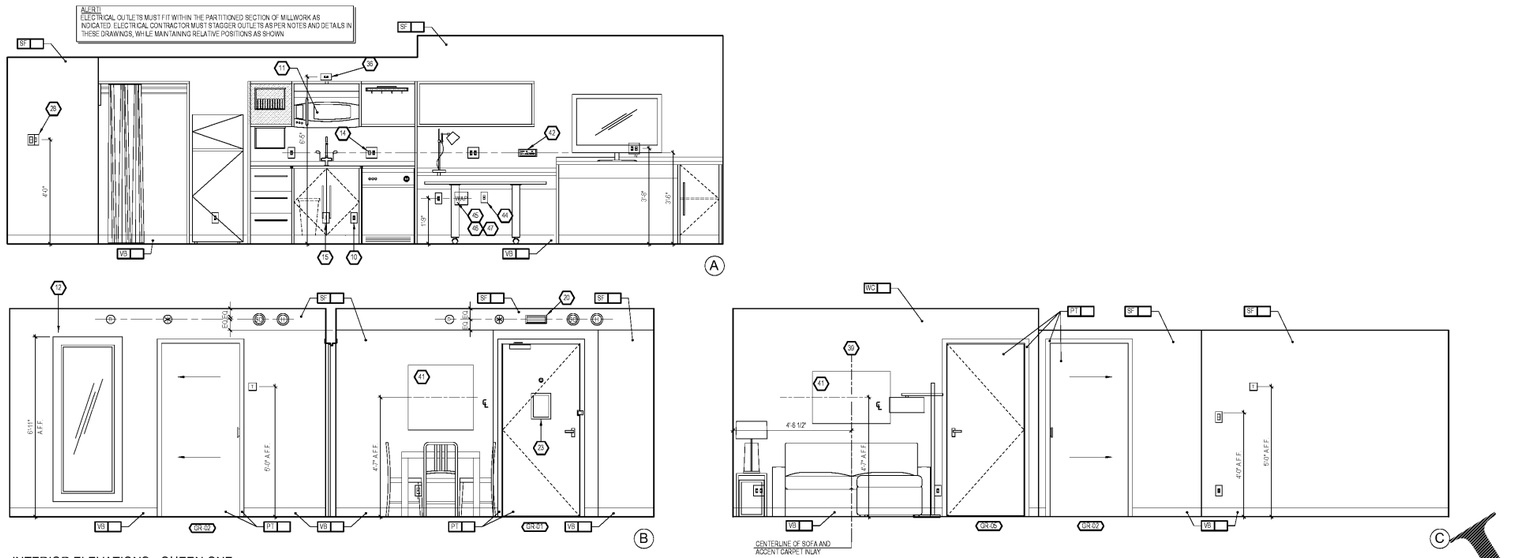

1 INTERIOR ELEVATIONS - QUEEN ONE BEDROOM
3/8" = 1'-0"

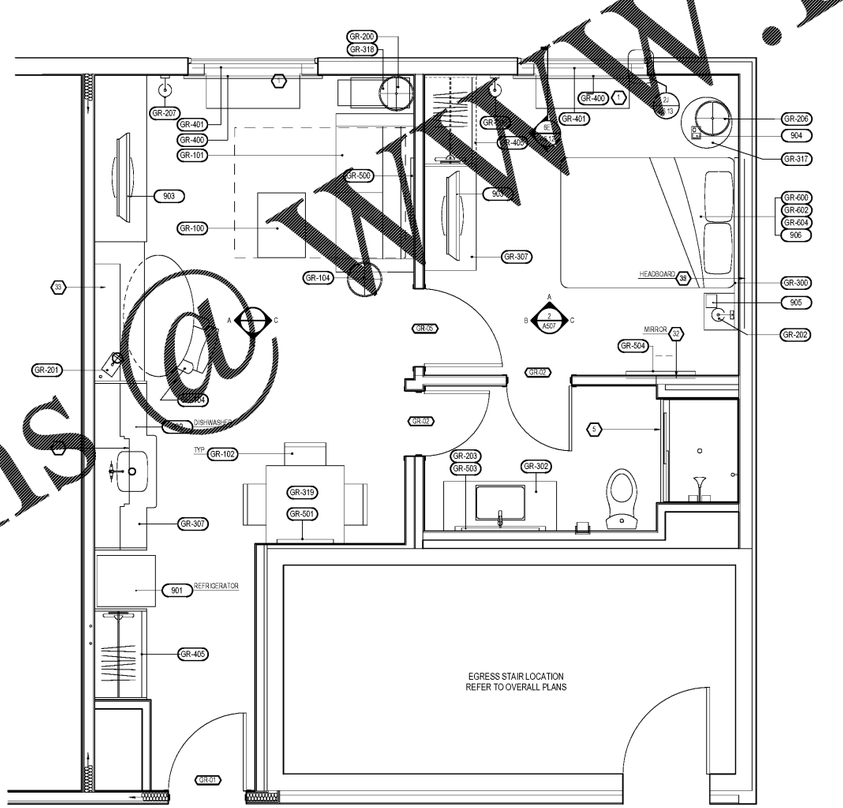

2 CONSTRUCTION PLAN
3/8" = 1'-0"

KEY NOTES: DESIGN DEVELOPMENT

1. PTAC UNIT
2. DESIGNATED REQ'D CLEAR FLOOR SPACE PER ACCESSIBILITY REQ'S. SEE DETAIL ON SHEET A10.01 IN REFERENCE TO APPROACH CLEARANCES. VERIFY REQ'D CLEAR FLOOR SPACE FOR ALL ACCESSIBLE EQUIPMENT & AREAS AS DEFINED BY ACCESSIBILITY. REFER TO HVAC'S FOR FURTHER INFO.
3. IN BATHROOM LOCATIONS ONLY, LIGHT SWITCH EQUIPPED WITH NIGHTLIGHT - MAINTAIN 2" DISTANCE FROM ALL OTHER DEVICES. MOUNTED 90 TOP OF SWITCH IS 48" MAX A.F.F.
4. BLACK OUT ROLLER SHADE
5. SHOWER ENCLOSURE W/ TEMPERED GLASS DOOR
6. FLOOR DRAIN.
7. PRE-MANUFACTURED SHOWER PAN
8. CEILING MOUNTED DRAPERY ROD--PROVIDE BLOCKING AS REQ'D
9. ALTERNATE LOCATION OF DOOR FOR CONNECTING ROOMS TO ACCESSIBLE ROOMS--REFER TO OVERALL PLANS FOR LOCATION OF ACCESSIBLE ROOMS
10. DEDICATED CIRCUIT FOR DISHWASHER
11. RANGETOP STYLE MICROWAVE AFFIXED TO WALL
12. FULL HEIGHT MIRROR
13. BEGIN CARPET TILE THIS SIDE W/ FULL TILES AND TWO ROWS OF TILE TO BE INSTALLED BEHIND BUILT-IN CASEGOODS
14. SWITCH CONTROLLING GARBAGE DISPOSAL--REFER TO HVAC'S FOR ACCESSIBLE ROOM REQ'S.
15. DEDICATED CIRCUIT FOR GARBAGE DISPOSAL
16. [illegible] HORN STROBE IN STANDARD ROOMS [illegible] HORN STROBE IN ROOMS
17. [illegible] SHOWN ON PLAN FOR CLARITY [illegible] TO ELEVATIONS FOR EXACT POSITION
18. RECESSED CEILING LIGHT FOR WET LOCATIONS W/ SHATTER PROOF LENS
19. TOILET EXHAUST GRILLE
20. MAKE-UP AIR DIFFUSER
21. OUTLINE OF SOFA
22. APPROXIMATE LOCATIONS OF MILLWORK SUPPORTS ON FLOOR. PROVIDE SHIMS OR LEVELERS UNDER SUPPORTS TO PREVENT CARPET CRUSHING
23. ROOM SIGNAGE
24. WIRELESS THERMOSTAT FOR PTAC (ACCESSIBLE ROOMS ONLY). MOUNTED 48" MAX TO TOP OF DEVICE.
25. EXTEND J-BOX, DEVICE & COVER PLATE FLUSH W/ MILLWORK BACK PANEL
26. DROPPED GYPSUM BOARD BULKHEAD @ ROUGH OPENING -- WHERE PRE-MANUFACTURED SHOWER INSERT IS INDICATED MEASURE ROUGH OPENING FROM FACE OF GYPSUM BOARD
27. WALL SCONCE (WALL SCONCE AT ACCESSIBLE ROOM MUST NOT PROJECT MORE THAN 4" FROM WALL) -- HARDWIRE FIXTURE TO WALL--CONTRACTOR TO VERIFY J-BOX TYPE TO ENSURE PROPER INSTALLATION
28. DOORBELL ON/OFF SWITCH (C.F. ROOMS ONLY) SIGNAGE AS REQ'D.
29. START TILE @ DOOR W/ ONE ROW OF FULL TILES
30. EDGE OF PTAC ABOVE CARPET TILES
31. MIN. CEILING HEIGHT MUST BE MAINTAINED -- REFER TO HOME 2 SUITES BY HILTON STANDARDS MANUAL
32. FRAMING SUBCONTRACTOR TO PROVIDE 3/4" F.R.T. PLYWOOD BLOCKING TO RECEIVE ITEM INDICATED - EXTEND FULL LENGTH OF OBJECT
33. GENERAL CONTRACTOR TO COORDINATE W/ FIXTURE FABRICATOR WHERE NECESSARY TO PROVIDE PROPER BLOCKING IN WALL FOR ITEM KEYNOTED
34. OPTIONAL CAT5 & ELECTRICAL FOR CONNECTIVITY PANEL -- THIS LOCATION IN MILLWORK
35. SWITCHES CONTROLLING MECHANICAL SHADES - REFER TO FFE MANUAL
36. OUTLET ABOVE FOR MICROWAVE - REFER TO ROOM ELEVATION MOUNT DEVICE HORIZONTALLY--FACE PLATE TO BE WHITE
37. REQ'D ACCESSIBLE CLEAR FLOOR AREA DESIGNATION
38. INDICATES DIRECTION OF CARPET PATTERN.
39. CENTER ARTWORK OVER SOFA
40. COUNTERTOP MICROWAVE
41. GRAPHIC ART REFER TO ACCESSORIES LEGEND & CONSTRUCTION PLAN
42. DATA/POWER RECEPTACLE LOCATION FOR CONNECTIVITY PANEL
43. ADDITIONAL HORN STROBE LOCATED IN C.F. BATHROOMS ONLY
44. WHEN AN OPTIONAL WIRED CONNECTION FOR GUEST IS ALSO PROVIDED, ANOTHER CAT6 RJ45 CABLE TERMINATED ON AN 8-PIN RJ45 FEMALE JACK MUST BE PROVIDED ON THE WALL BELOW THE DESKWORK AREA, MAINTAIN 6" CLEARANCE FROM ALL OTHER OUTLETS AND DEVICES. A PATCH CORD SHOULD BE PROVIDED AT THE DESKTOP FOR GUEST CONVENIENCE.
45. EACH CABLE MUST HOMERUN BETWEEN THE GUESTROOM AND THE IDF ON EACH FLOOR
46. PROVIDE (1) CAT6-RJ45 CABLE IN EVERY GUESTROOM ON THE WALL BELOW THE DESKWORK AREA TERMINATED ON AN 8-PIN RJ45 FEMALE JACK FOR WIRELESS ACCESS POINT INFRASTRUCTURE (LINE PWERED WAP)
47. COORDINATE WAP LOCATION WITH CASEGOODS TO AVOID CONFICT

XXX FURNISHINGS LEGEND:

GR-100	OTTOMAN
GR-101	SLEEPER SOFA
GR-102	DINING CHAIR
GR-103	LOUNGE CHAIR
GR-104	TASK CHAIR
GR-200	SIDE TABLE LAMP
GR-201	TASK LAMP
GR-202	HEADBOARD WALL SCONCE
GR-203	VANITY LIGHT
GR-204	FLOOR LAMP
GR-205	END WALL SCONCE
GR-206	NIGHTSTAND TABLE LAMP
GR-207	END WALL SCONCE
GR-208	SOFA WALL SCONCE
GR-300	QUEEN HEADBOARD
GR-301	KING HEADBOARD
GR-302	VANITY
GR-303	ACCESSIBLE VANITY
GR-304-16	WORKING WALL
GR-317	NIGHTSTAND
GR-318	SIDE TABLE
GR-319	DINING TABLE
GR-400 - 03	ROLLER SHADE
GR-404	ROOM DIVIDER
GR-405 - 08	CLOSET DRAPERY
GR-500	ARTWORK AT SLEEPER SOFA
GR-501	ARTWORK AT DINING TABLE
GR-502	ARTWORK AT END WALL
GR-503	VANITY MIRROR
GR-504	WALL MIRROR
GR-600	QUEEN BOXSPRING COVER
GR-601	KING BOXSPRING COVER
GR-602	QUEEN BED BASE
GR-603	KING BED BASE
GR-604	QUEEN COVERLET
GR-605	KING COVERLET
901	REFRIGERATOR
902	DISHWASHER
903	TELEVISION
904	CLOCK/RADIO
905	TELEPHONE
906	QUEEN MATTRESS & BOXSPRING
907	KING MATTRESS & BOXSPRING
908	SHOWER CURTAIN ROD
909	SHOWER CURTAIN

MISHRA ARCHITECTURE PLLC
6800 Faith Creek Dr, Charlotte, NC 28277
Ph:(704) 625-6546 Fax:(704) 919-5822
Email: mishra@mishraarch.com
WEB: www.mishraarch.com

CIVIL:
Choctaw Engineering, Inc.
112 Truxton Avenue
Fort Walton Beach, FL 32547
Phone: (850) 862-6211
Fax: (850) 863-8059
Email: msiner@choctaweng.com

STRUCTURAL:
Whisonant Engineering Services, LLC
122 Nut Tree Court
Lexington, SC 29074
Phone: (803) 957-4008
Email: bill@weslex.com

MEP:
Allied Consulting Engineers
2905-D Queen City Drive
Charlotte, NC 28208
Phone: (704) 399-3943
Email: dbelk@allied-engineers.com

REVISIONS		
No.	Date	Description

Information contained on this drawing and in all digital files associated is authorized for use on the project named herein only and is the property of MISHRA ARCHITECTURE PLLC and may not be reproduced in any manner without express written or verbal permission from authorized individuals. Original drawing is 24"x36" and scales are as indicated.© 2008 MISHRA ARCHITECTURE PLLC

STATE OF FLORIDA ASHISH MISHRA 94089 REGISTERED ARCHITECT

KEY PLAN

VTM Hotels, LLC

Home2Suites

2630 Wilde Lake Blvd.
Pensacola, FL 32526

Drawing Title
Room Layouts

Phase
Construction Documents

Project No.	17-101
Prepared by	Author
Checked by	Checker
Date	Aug 06,2018

Sheet No. A507

Review

Home2Suites

8/8/2018 10:32:00 PM

Order Plans @ WWW.LDILine.com