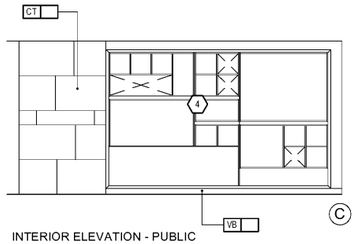

INTERIOR ELEVATION - PUBLIC RESTROOM CORRIDOR
2 1/4" = 1'-0"

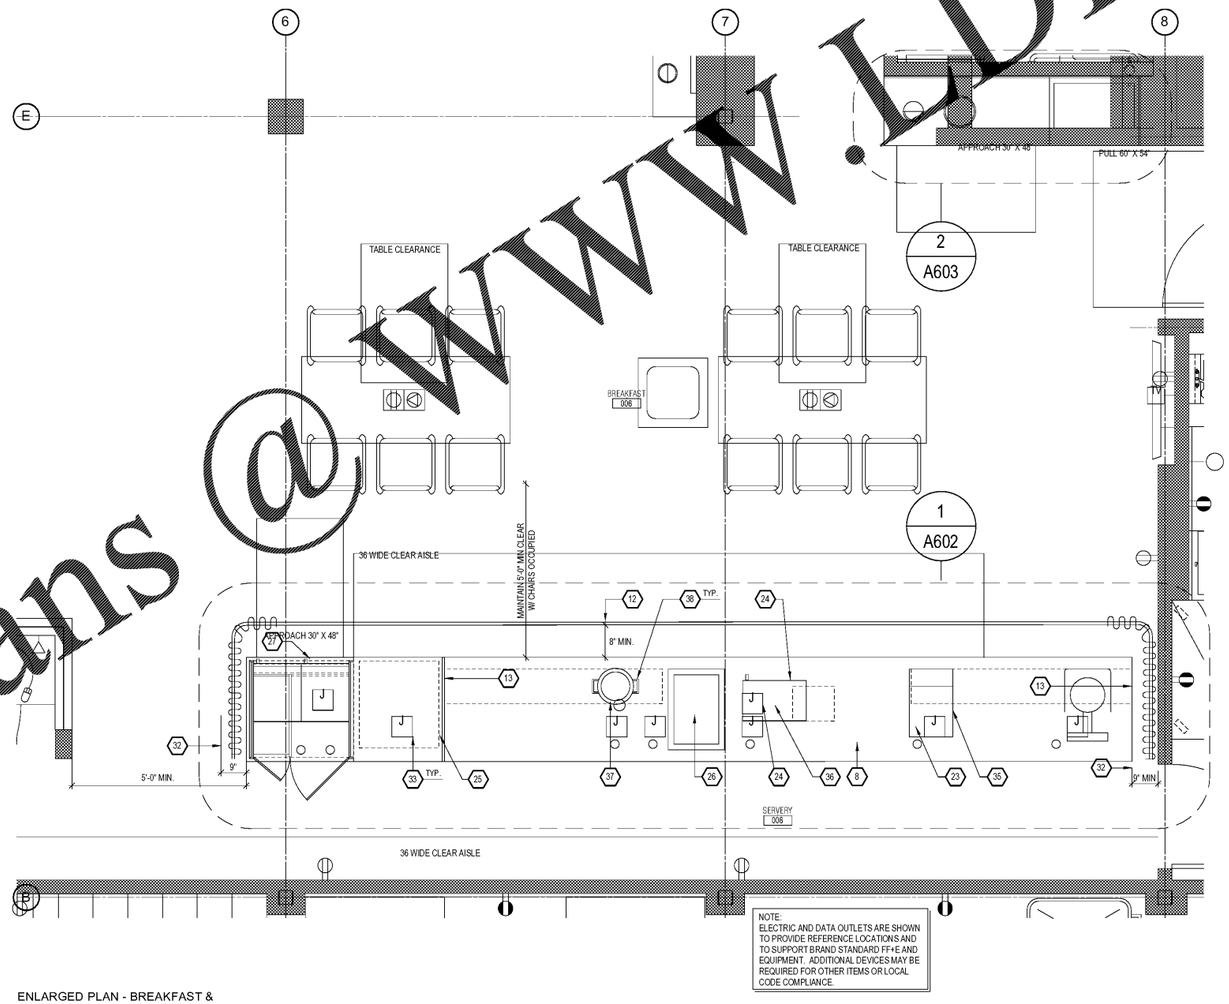

ENLARGED PLAN - BREAKFAST & SERVERY
1 1/2" = 1'-0"

KEY NOTES:

1. WALL MOUNTED GRAB BARS
2. ACCESSIBLE LOW-FLOW TOILET
3. TOWEL DISPENSER / TRASH CAN
4. TOILET PAPER HOLDER
5. FLOOR DRAIN WITH TRAP PRIMER IN DISH RECESS
6. VANITY AND MIRROR (VANITY MUST NOT ENCROACH INTO CLEAR FLOOR SPACE FOR ACCESSIBLE TOILET)
7. PHONE JACK
8. BREAKFAST COUNTER; REACH RANGES AND OPERABLE PARTS TO MEET ACCESSIBILITY REQUIREMENTS. SEE **HAD6** FOR FURTHER INFORMATION
9. PTAC
10. FLOOR DRAIN WITH TRAP PRIMER IN ACCESSIBLE SLOPE TO DRAIN
11. DRAPERY TRACK
12. 9" MINIMUM FROM EDGE OF WORK SURFACE TO CENTERLINE OF [illegible]
13. [illegible] -- PROVIDE BLOCKING AS REQUIRED AT SOFFIT
14. NOT USED
15. NOT USED
16. NOT USED
17. FIRE EXTINGUISHER
18. LEVER INDICATED ON THE SIDE OF TANK NEAREST THE MANEUVERABILITY CLEARANCE INDICATION.
19. TYPICAL
20. MATV RACK
21. OnQ RACK
22. 4' x 8' PLYWOOD SHEET
23. COFFEE MAKER
24. TOASTER OVEN
25. MICROWAVE - COORDINATE W/ ELECTRICAL & CASEWORK
26. REFRIGERATOR - COORDINATE W/ ELECTRICAL & CASEWORK
27. DROP IN COLD WELL - COORDINATE W/ ELECTRICAL & CASEWORK
28. JUICE DISPENSER - COORDINATE W/ ELECTRICAL & CASEWORK
29. NOT USED
30. PROVIDE FLOOR DRAIN FOR REFRIGERATION WALL
31. UTILIZE ELEVATION INDICATED FOR FINISH REFERENCE ONLY
32. NOT USED
33. MAINTAIN MIN. 9" CLEAR FOR DRAPERIES - BOTH SIDES
34. ELECTRICAL INTEGRATED INTO CASEWORK -REFER TO CASEWORK DRAWINGS
35. JUNCTION BOX AND SWITCH FOR GARBAGE DISPOSAL
36. DEDICATED DUPLEX OUTLET FOR TOASTER OVEN
37. DEDICATED DUPLEX OUTLET FOR (2) MICROWAVES
38. KETTLE RETHERMALIZER

ALL SELF SERVICE DISPENSERS AND OTHER AMENITIES MUST BE LOCATED WITHIN 48" AFF REACH HEIGHT. IF ITEMS ARE DEEPER THAN 10" FROM THE FRONT OF THE BASE CABINET, PROVIDE DISPENSERS AT 48" MAX AFF.

MISHRA ARCHITECTURE PLLC
6800 South Creek Dr, Charlotte, NC 28277
Ph:(704) 625-6548 Fax:(704) 919-5822
Email: mishra@mishraarch.com
WEB: www.mishraarch.com

CIVIL:
Choctaw Engineering, Inc.
112 Truxton Avenue
Fort Walton Beach, FL 32547
Phone: (850) 862-6211
Fax: (850) 863-8059
Email: msiner@choctaweng.com

STRUCTURAL:
Whisonant Engineering Services, LLC
122 Nut Tree Court
Lexington, SC 29074
Phone: (803) 957-4008
Email: bill@weslex.com

MEP:
Allied Consulting Engineers
2905-D Queen City Drive
Charlotte, NC 28208
Phone: (704) 399-3943
Email: dbelk@allied-engineers.com

REVISIONS		
No.	Date	Description

Information contained on this drawing and in all digital files associated is authorized for use on the project named herein only and is the property of MISHRA ARCHITECTURE PLLC and may not be reproduced in any manner without express written or verbal permission from authorized individuals. Original drawing is 24"x36" and scales are as indicated. © 2008 MISHRA ARCHITECTURE PLLC

STATE OF FLORIDA
ASHISH MISHRA
94089
REGISTERED ARCHITECT
8/8/2018

KEY PLAN

VTM Hotels, LLC

Home2Suites

2630 Wilde Lake Blvd.
Pensacola, FL 32526

Drawing Title
Interior Elevations and Details

Phase
Construction Documents

Project No.	17-101
Prepared by	Author
Checked by	Checker
Date	Aug 06,2018

Review

Sheet No. A601

Home2Suites

8/8/2018 10:32:31 PM

Order Plans @ www.LDILine.com