Window Schedule					
Level	Type Mark	Width	Height	Sill Height	Count
Level 1	01	10' - 8"	8' - 0"	6"	3
Level 1	02	5' - 6"	8' - 0"	6"	3
Level 1	03	5' - 0"	5' - 5"	2' - 6"	8
Level 1	04	3' - 6"	3' - 6"	3' - 6"	2
Level 2	03	5' - 0"	5' - 5"	2' - 6"	26
Level 2	05	5' - 0"	6' - 0"	1' - 10"	2
Level 3	03	5' - 0"	5' - 5"	2' - 6"	26
Level 3	05	5' - 0"	6' - 0"	1' - 10"	2
Level 4	03	5' - 0"	5' - 5"	2' - 6"	26
Level 4	05	5' - 0"	6' - 0"	1' - 10"	2

Grand total: 100

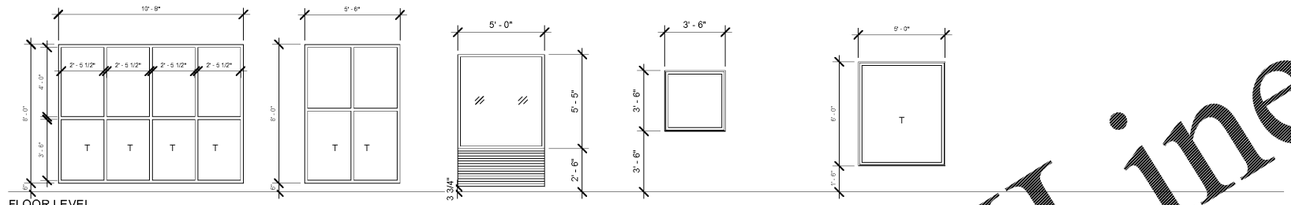

FLOOR LEVEL

01
INSULATING CLEAR FLOAT GLASS FIXED

02
INSULATING CLEAR FLOAT GLASS FIXED

03
INSULATING CLEAR FLOAT GLASS FIXED

04
INSULATING CLEAR FLOAT GLASS FIXED

05
INSULATING CLEAR FLOAT GLASS FIXED ALUMINUM FRAME

WINDOW LEGEND:

1. ALL WINDOW FRAMES TO HAVE THERMAL BREAK.
2. PTAC UNITS, EXTERIOR LOUVERS TO BE INTEGRAL WITH THE WINDOW FRAMES.
3. GUEST ROOM WINDOWS TO HAVE DOUBLE-GLAZED.
4. CONTRACTOR TO SUBMIT WINDOW SUBMITTAL FOR REVIEW BY ARCHITECT.
5. WINDOW FRAME AND GLAZING TO BE ABLE TO WITHSTAND WINDSPEED OF 120 MPH AND ULTIMATE WIND SPEED OF 155 MPH
6. "T" DESIGNATION ON GLAZING REPRESENTS TEMPERED GLASS

Window Legend
1/4" = 1'-0"

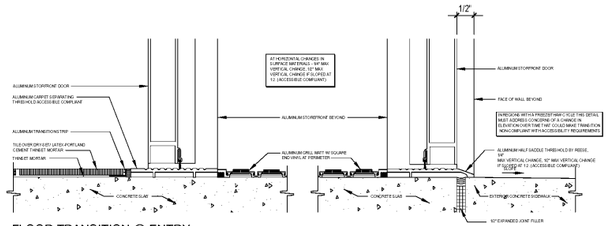

1 FLOOR TRANSITION @ ENTRY VESTIBULE
6" = 1'-0"

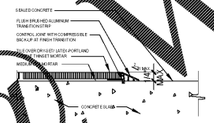

2 FLOOR TRANSITION
6" = 1'-0"

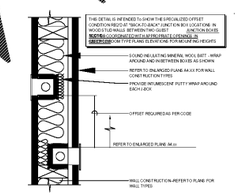

3 PLAN DETAIL AT TYP. J-BOX OFFSET
6" = 1'-0"

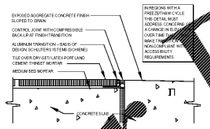

4 FLOOR TRANSITION
6" = 1'-0"

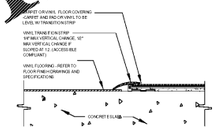

5 FLOOR TRANSITION
6" = 1'-0"

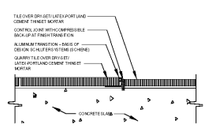

6 FLOOR TRANSITION
6" = 1'-0"

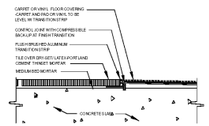

7 FLOOR TRANSITION
6" = 1'-0"

Order Plans @ WWW.LDILine.com

MISHRA ARCHITECTURE PLLC
6800 South Creek Rd, Charlotte, NC 28277
Ph:(704) 625-6548 Fax:(704) 919-5822
Email: mishra@mishraarch.com
WEB: www.mishraarch.com

CIVIL:
Choctaw Engineering, Inc.
112 Truxton Avenue
Fort Walton Beach, FL 32547
Phone: (850) 862-6211
Fax: (850) 863-8059
Email: msiner@choctaweng.com

STRUCTURAL:
Whisonant Engineering Services, LLC
122 Nut Tree Court
Levington, SC 29074
Phone: (803) 957-4008
Email: bill@weslex.com

MEP:
Allied Consulting Engineers
2905-D Queen City Drive
Charlotte, NC 28208
Phone: (704) 399-3943
Email: dbelk@allied-engineers.com

REVISIONS		
No.	Date	Description

Information contained on this drawing and in all digital files associated is authorized for use on the project named herein only and is the property of MISHRA ARCHITECTURE PLLC and may not be reproduced in any manner without express written or verbal permission from authorized individuals. Original drawing is 24"x36" and scales are as indicated © 2008 MISHRA ARCHITECTURE PLLC

STATE OF FLORIDA ASHISH MISHRA 94080 REGISTERED ARCHITECT

KEY PLAN

VTM Hotels, LLC

Home2Suites

2630 Wilde Lake Blvd.
Pensacola, FL 32526

Drawing Title
Window Schedule

Phase
Construction Documents

Project No.	17-101
Prepared by	Author
Checked by	Checker
Date	Aug 06,2018

Sheet No.
A703

Review

8/8/2018 10:33:08 PM

Home2Suites