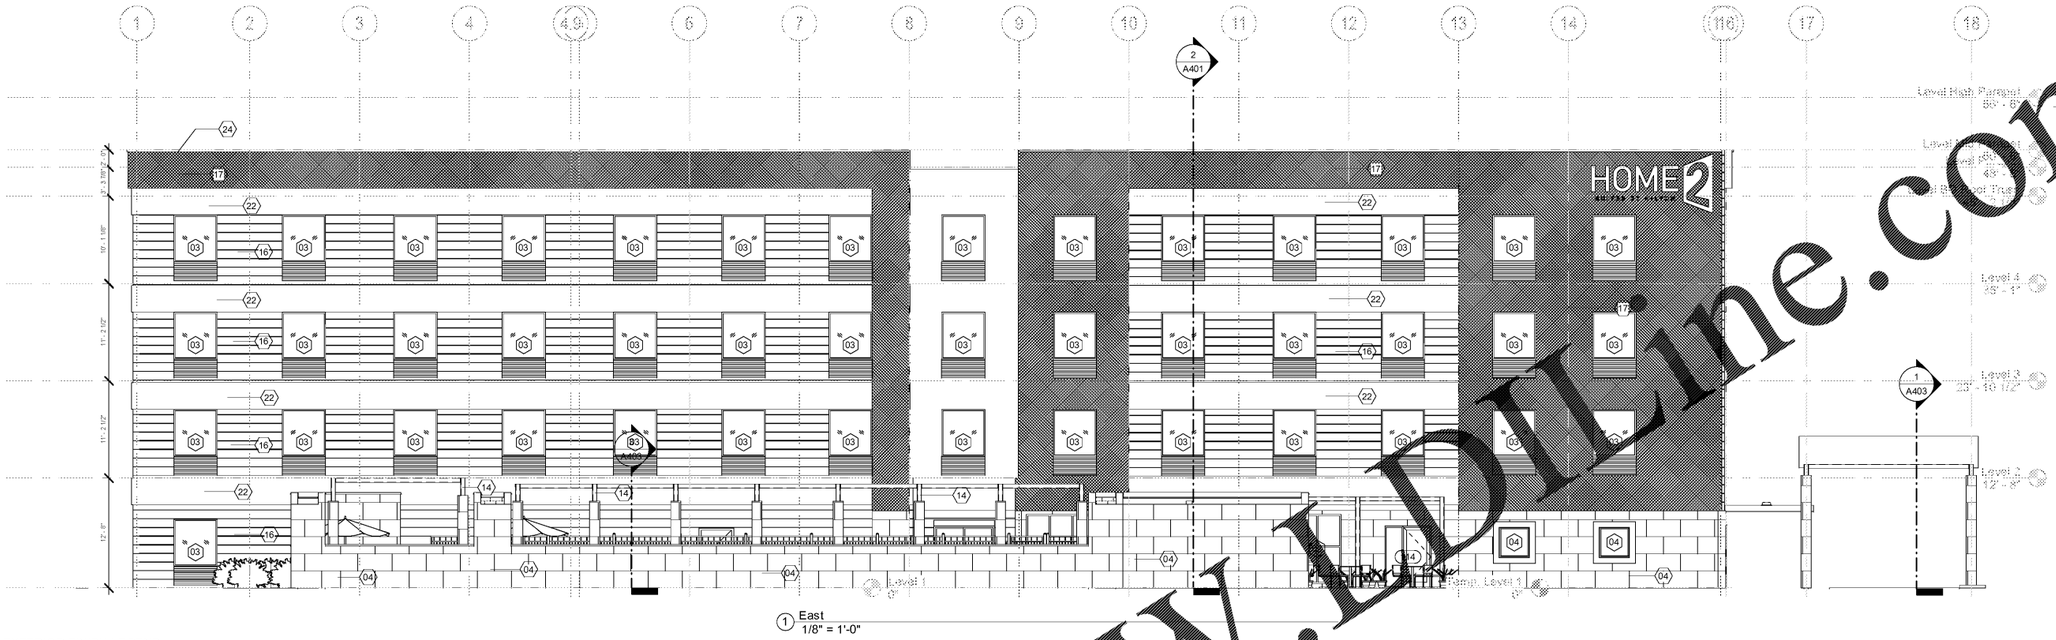

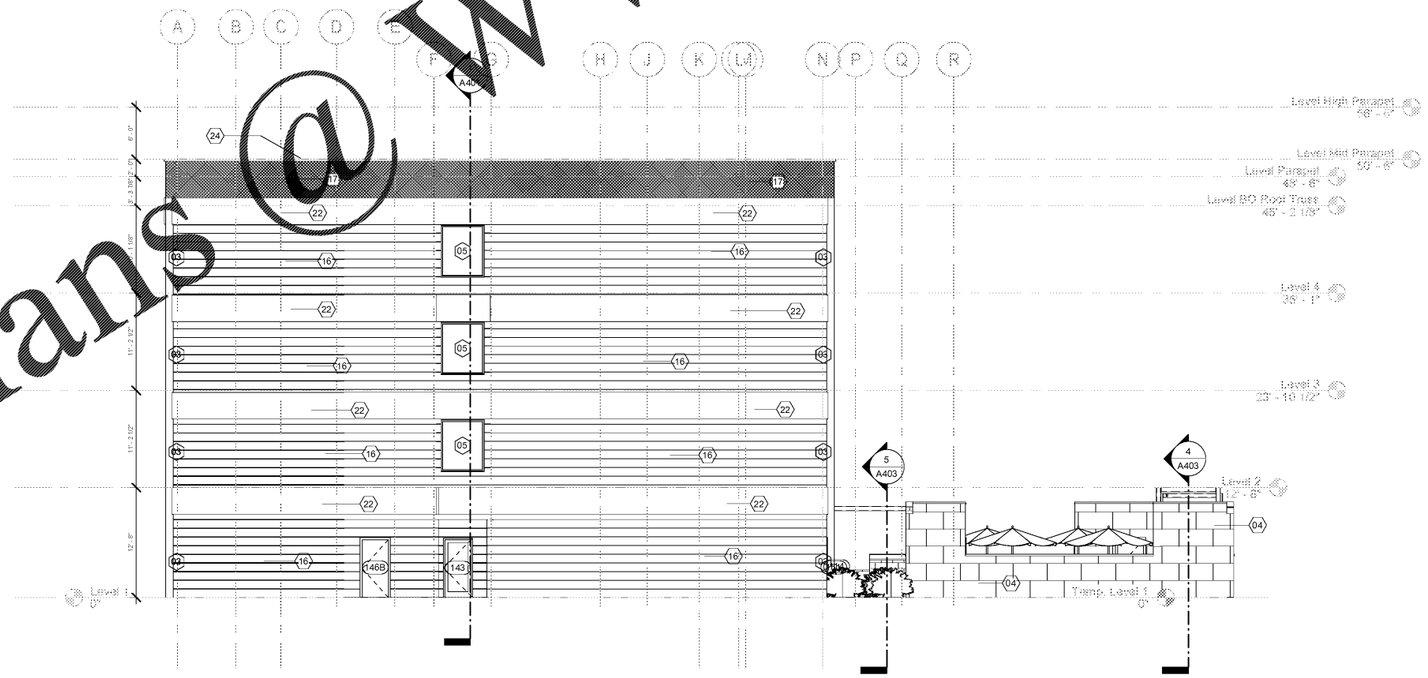

EXTERIOR FINISH LEGEND

Identify the exterior finish material. Below is exposed color samples and a colored elevation for review.

1. APPROXIMATE LINE OF GRADE
2. ABOVE GRADE EXPOSED FOUNDATION WALL
3. MASONRY OR TILE - BASE
4. MASONRY OR TILE - FIELD - ASHLAR PATTERN,
5. CONCRETE FOOTING AND FOUNDATION WALL AS REQUIRED PER LOCAL FROST DEPTHS
6. OCULUS
8. ALUMINUM FIXED WINDOW W/ THERMAL BROKEN FRAME, INSULATED GLAZING WITH INTEGRAL ALUMINUM LOUVER AT PTAC UNITS
9. ALUMINUM STOREFRONT SYSTEM W/ THERMAL BROKEN FRAME AND INSULATED GLAZING
11. EXHAUST, REFER TO MECHANICAL DRAWINGS
12. ALUMINUM SLIDING ENTRY DOOR W/ INSULATED GLAZING
13. BEACON - BEAM - REFER TO STYLE GUIDE
14. PAINTED TUBE STEEL CANOPY W/ STAINED WOOD TRELLIS
15. TONGUE N GROOVE WOOD PLANK CEILING, STAINED
16. ENVELOPE - CORE FINISH -REFER TO STYLE GUIDE
17. ENVELOPE - WRAP FINISH -REFER TO STYLE GUIDE
18. FINISH CONTROL JOINT
19. OVERFLOW SCUPPER -BASIS OF DESIGN NESCO MFG INC. - MODEL # SCT914R -- REFER ALSO TO DETAIL 6J/A6.12
20. TAMPER RESISTANT, RECESSED HOSE BIB - MOUNT TOP AT +12" A.F.F.
21. ENVELOPE - ACCENT FINISH -REFER TO STYLE GUIDE
22. ENVELOPE - ACCENT FINISH -REFER TO STYLE GUIDE
23. SIGNAGE --REFER TO EXTERIOR SIGNAGE SPECIFICATIONS
24. KYNAR FINISH ALUMINUM COPING SYSTEM --COLOR TO MATCH ADJACENT MATERIAL
25. KYNAR FINISH ALUMINUM GRAVEL STOP --COLOR TO MATCH ADJACENT MATERIAL
26. REVIEW ALL VIEWS AROUND PROPERTY BEFORE LOCATING ALL ROOF TOP MECHANICAL UNITS. VERIFY ALL EQUIPMENT IS ADEQUATELY SCREENED.
27. BEACON -- REFER TO SECTIONS FOR MORE INFORMATION
28. PAINTED ALUMINUM OUTSIDE CORNER BY FRY REGLET, COLOR TO MATCH ADJACENT ENVELOPE CORE FINISH
29. EXHAUST VENT -- COLOR TO MATCH ADJACENT MATERIAL
30. LIGHT FIXTURE --REFER TO CEILING PLAN
31. EXPANSION JOINT @ FLOOR TYP. W/ BACKER ROD AND SEALANT
32. ALUMINUM LOUVER -- COLOR TO MATCH ADJACENT MATERIAL MATCHING ADJACENT WALL
33. CONCRETE PAD --REFER TO AREA DEVELOPMENT PLAN
34. ACCESS OPENING INTO BEACON
35. ALUMINUM GUTTER AND DS. COLOR TO MATCH ADJ. MATERIAL
36. ACCESSIBLE KEY CARD READER WIRED TO ELECTRIC STRIKE IN DOOR - TOP OF READER AT 48" MAX. HEIGHT
37. POOL PERIMETER FENCE AS REQUIRED BY CODE W/ 3'-0" GATE
38. PRECAST COPING

MISHRA ARCHITECTURE PLLC
680[illegible]outh Creek [illegible], Charlotte, NC 28277
Ph:(704) 625-6546 Fax:(704) 919-5822
Email: ashish@mishraarch.com
WEB: www.mishraarch.com

CIVIL:
Choctaw Engineering, Inc.
112 Truxton Avenue
Fort Walton Beach, FL 32547
Phone: (850) 862-6211
Fax: (850) 863-8059
Email: msiner@choctaweng.com

STRUCTURAL:
Whisonant Engineering Services, LLC
122 Nut Tree Court
Lexington, SC 29074
Phone: (803) 957-4008
Email: bill@weslex.com

MEP:
Allied Consulting Engineers
2905-D Queen City Drive
Charlotte, NC 28208
Phone: (704) 399-3943
Email: dbelk@allied-engineers.com

REVISIONS		
No.	Date	Description

Information contained on this drawing and in all digital files associated is authorized for use on the project named herein only and is the property of MISHRA ARCHITECTURE PLLC and may not be reproduced in any manner without express written or verbal permission from authorized individuals. Original drawing is 24"x36" and scales are as indicated.© 2008 MISHRA ARCHITECTURE PLLC

STATE OF FLORIDA
ASHISH MISHRA
94089
8/6/18
REGISTERED ARCHITECT

KEY PLAN

VTM Hotels, LLC

Home2Suites

2630 Wilde Lake Blvd.
Pensacola, FL 32526

Drawing Title
Exterior Elevations

Phase
Construction Documents

Project No.	17-101
Prepared by	Author
Checked by	Checker
Date	Aug 06,2018

Sheet No.
A301

Review

8/8/2018 10:30:02 PM

Home2Suites

Order Plans @ www.DLine.com