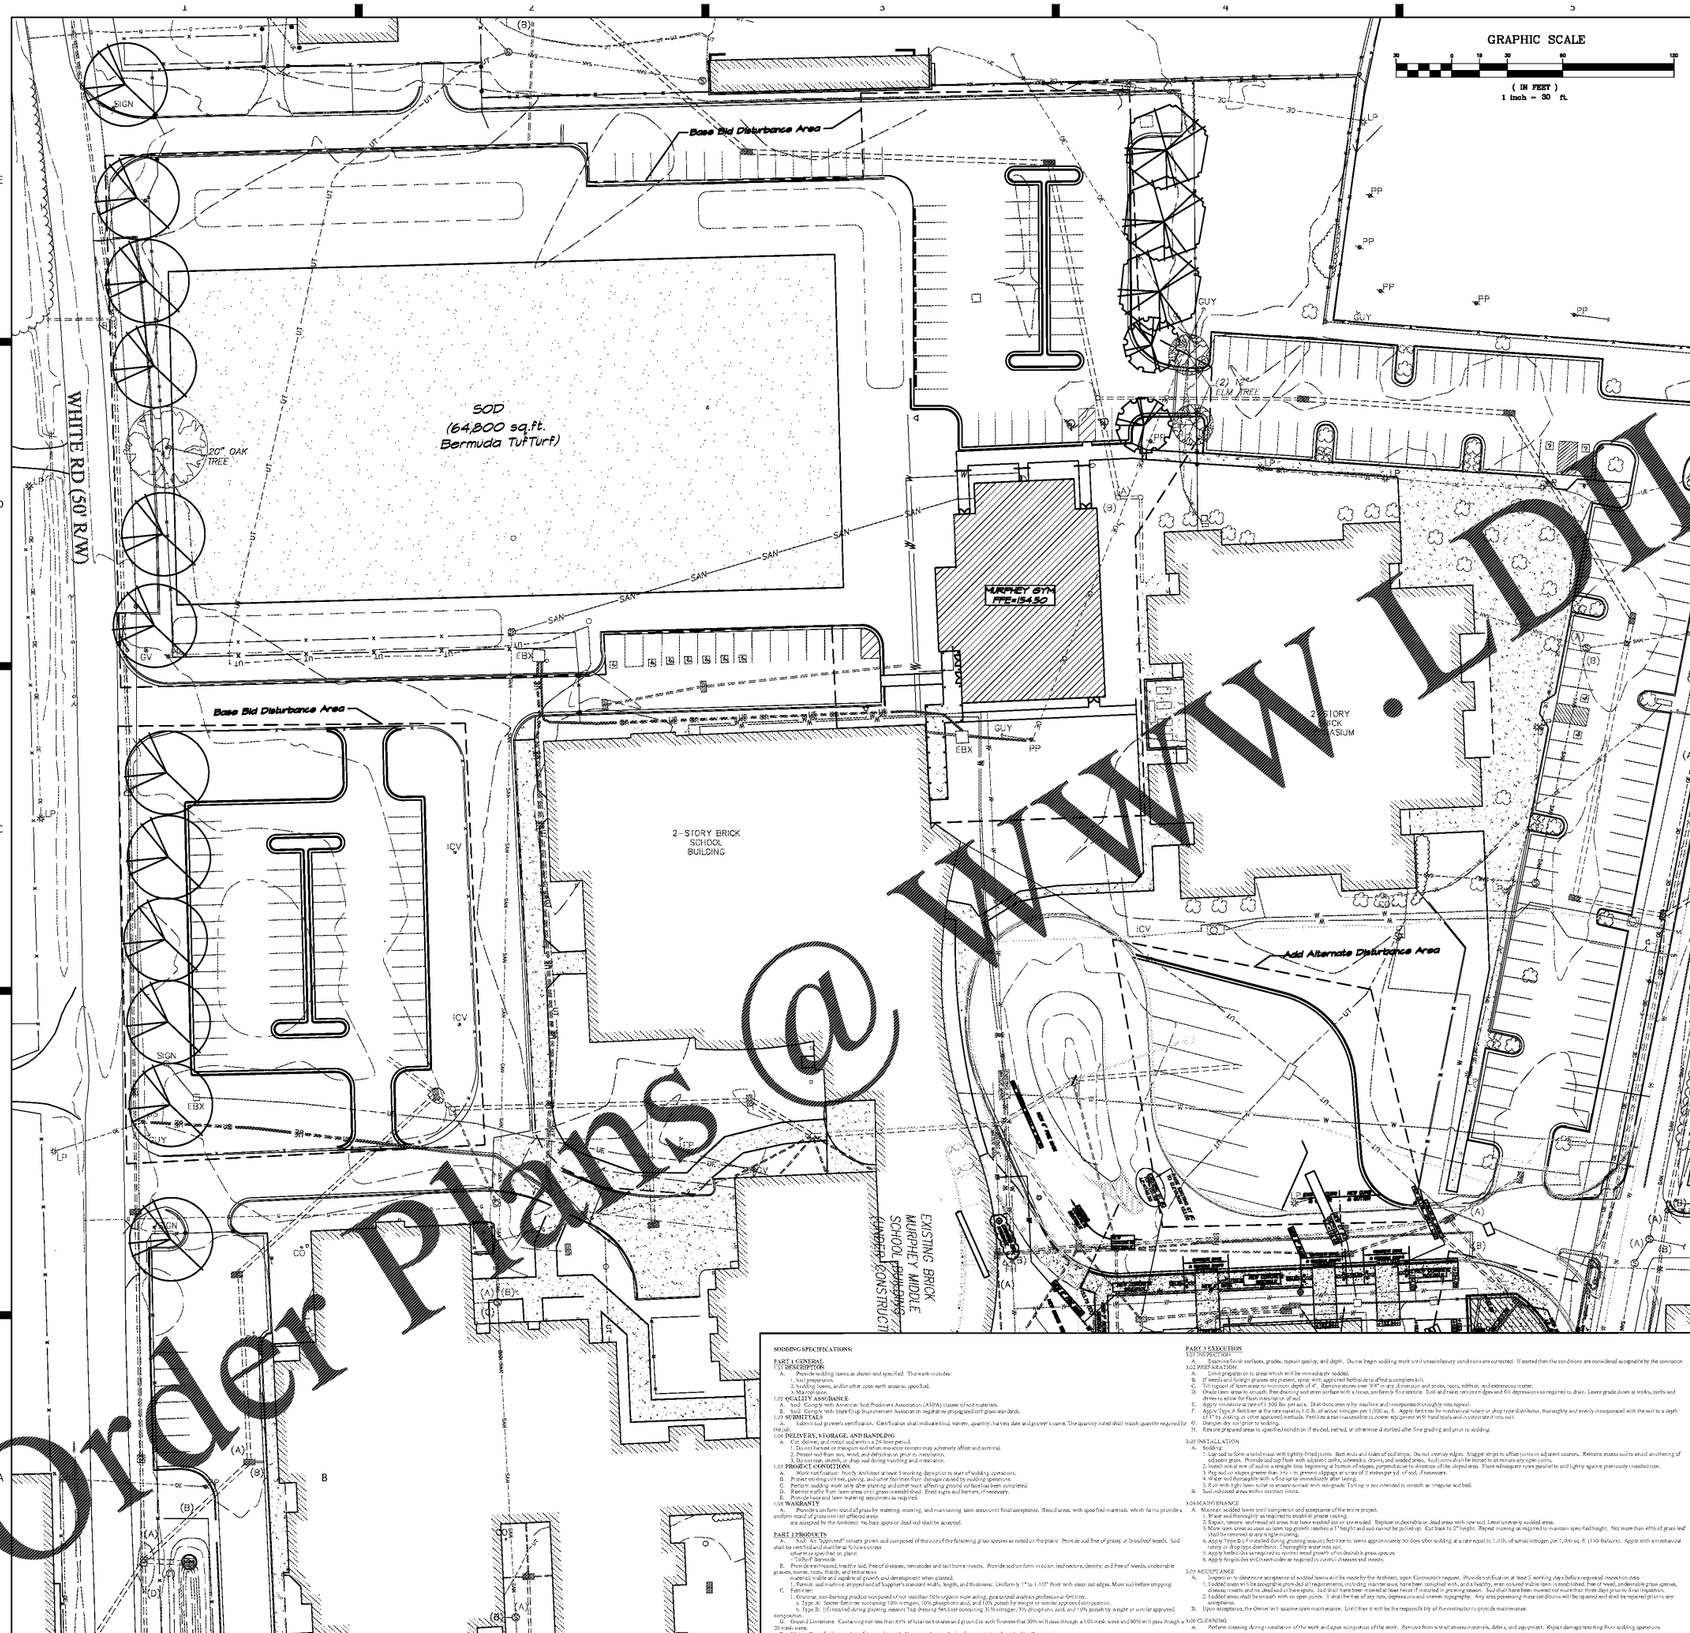

SPECIFICATIONS:
TREES, PLANTS, AND GROUND COVERS
1.01 QUALITY ASSURANCE
A. All plants shall be nursery grown under climatic conditions similar to those in the locality of the project.
B. Plants shall be located by the Contractor prior to planting. They shall be reserved at the time of award of the General Contract and spot of unsuitability at the time of installation will not serve as a legitimate excuse for substitution of plant types due to unavailability.
1.02 PRODUCT CONDITIONS
A. A complete list of plants, including a schedule of sizes, quantities, and other requirements is shown on the drawings. In the event that quantity discrepancies or material omissions occur in the plant material list, the planting plans shall govern.
1.03 WARRANTY
A. Warrant all plant material to remain alive and be in healthy, vigorous condition for a period of one year after completion and will start as the date of "Architect's Final Acceptance".
1. Replacement of plants will be made by the Architect at completion of planting.
2. A second inspection will be made one year later.
B. Replace, in accordance with the drawings and specifications, all plants that are dead or, as determined by the Architect, are in an unhealthy or unsightly condition, or have lost their natural shape due to dead branches. The size of such replacements is at Contractors' expense. Warrant all replacement plants for two (2) years after installation.
Should a plant be damaged due to improper handling or planting, in lieu of replacement, the architect may require an additional warranty period, up to an additional year.
C. Remove and immediately replace all plants, as determined by the Architect, to be unsatisfactory during the initial planting installation and subsequent inspections.
PART 2 PRODUCTS
2.01 MATERIALS
A. Plants: Provide plants typical of their species or variety with normal, densely developed branches and vigorous, fibrous root systems. Provide only sound, healthy, vigorous plants free from defects, disfiguring knots, sun scald injuries, fruit scabs, abrasions of the bark, plant diseases, insect eggs, borers, and all forms of infestation. Dig trees shall have been root pruned at least once. All plants shall have a fully developed form without voids and open spaces. Plants shall not be loose in the container or root ball.
1. Dig balled and burlapped plants with firm, natural balls of earth of sufficient diameter and depth to encompass the fibrous and feeding root system necessary for full recovery of the plant. Provide ball sizes complying with the latest edition of "American Standard for Nursery Stock". Drained or misbrumed balls are not acceptable.
2. Container-grown stock: Grown in a container for sufficient length of time for the root system to have developed a firm ball of its soil together, firm and whole.
a. No plants shall be loose in the container.
b. Container stock shall not be pot bound or have encircling roots.
3. Trees that have the main inner forming a "Y" shape are not acceptable. Trees that are not fully branched will not be accepted. Two-thirds of the tree's total height shall have living branches. Trees shall have no bark damage and shall not be leaning or have significant sweep, crook or bend.
4. Plants placed in rows shall be matched in size and form.
2.02 ACCESSORIES
A. Mulch: Double ground native hardwood bark mulch shall not be larger than 4" in length and 1" in width, free of other growth and substrate. It shall be medium brown.
B. Water: Shall be free of substances harmful to plant growth. Contractor shall provide all necessary hoses, sprinklers, or other methods of irrigation required by the Owner.
PART 3 EXECUTION
3.01 INSTALLATION
A. Spread general screen plants in areas designated on the plans. Allow space between plants to provide fill planting bed with indicated quantity of plants.
B. Drainage: Do not install plants in areas where drainage is inadequate. Drainage of standing water shall be corrected by the Architect if such condition occurs.
C. Pruning:
1. Prune only to remove dead or broken branches, retaining as much as possible of the natural character of the plant. Do not cut off the terminal growth of the plant.
2. Do not prune trees to induce branching or to compensate for improper planting or staking.
3. Remove all dead, diseased, damaged, and unsightly limbs, branches, and twigs.
4. Prune trees and shrubs in accordance with standard horticultural practice.
3.02 MAINTENANCE
A. Maintain all work until completion and acceptance of the entire project.
B. Maintain all plants by pruning, cultivating, watering, weeding, mowing, trimming, and application of approved pest, insecticides and fungicides necessary to keep plants free of insect and disease.
3.03 CLEANING
A. Trees will be accepted when planted in accordance with the specified materials and installation requirements.
B. Guarantee to weed-free conditions.

TREE ORDINANCE LANDSCAPING REQUIREMENTS

PRESERVED TREES

SYMBOL	SPECIES	TOTAL CANOPY COVERAGE
	(1) 20" OAK	1320
	(2) 12" ELM	760
		2280

PLANTED TREES

SYMBOL	SPECIES	QTY	X CANOPY POINTS =	TOTAL CANOPY COVERAGE
	FRUITLESS SWEETGUM (Liquidambar styraciflua 'Rotundiloba')	12	1400	16,800
	WILLOW OAK (Quercus phellos)	3	1400	4,200
	TRIDENT MAPLE (Acer buergeranum)	2	750	1,500
				22,500

LANDSCAPE DATA
TREE CANOPY PLANTED = 22,500 sq.ft.
TREE CANOPY SAVED = 2,280sq.ft.
TREE CANOPY PROVIDED = 24,780sq.ft.
TCC REQUIRED
DISTURBANCE ACREAGE: 4.92 Acres (214315.2 sq.ft.) x 30% = 64,295 REQUIRED.

PLANT LIST

Qty	Code Name	Scientific Name	Common Name	Planting Size
2	AB	Acer buergeranum	Trident Maple	3"-Cal
12	LSR	Liquidambar styraciflua 'Rotundiloba'	Fruitless Sweetgum	3"-Cal
5	QP	Quercus phellos	Willow oak	3"-Cal

Mulch all tree rings with 3" shredded hardwood bark.
SOD: 64,800 sq.ft. TufTurf Bermuda

Fruitless Sweetgum
Willow oak
Trident Maple

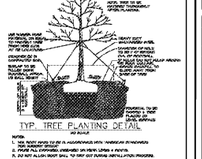

TREE ORDINANCE COMPLIANCE NOTES:

ALL PLANTED TREES MUST BE AT LEAST 8' IN HEIGHT x 3" IN CALIPER.
ALL PLANTED TREES MUST BE LIMBED UP TO 8'.
NO TREE SHALL BE LOCATED MORE THAN 100' FROM PERMANENT WATER SOURCE.
ADEQUATE PROTECTION SHALL BE PROVIDED FOR ALL RETAINED TREES.
NO SHRUBS WITHIN 20' OF ANY TREE OR IN ANY REQUIRED LANDSCAPE ISLAND.
NO PARKING SPACE SHALL BE MORE THAN 65' FROM A PLANTED TREE.
SITE LIGHTING IS TO BE DELINEATED ON PLAN.
NO LIGHTING CAN BE WITHIN 20' OF A REQUIRED TREE OR WITHIN A REQUIRED LANDSCAPE ISLAND.

LIGHTING PLAN MUST BE CONSISTENT WITH LIGHTING DELINEATED ON THE LANDSCAPE PLAN. IF CONFLICTS BETWEEN THE TWO PLANS ARISE, THE LIGHTING ON THE LANDSCAPE SUPERSEDES LIGHTING ON THE ELECTRICAL PLAN.

NO SIGNS, WITH THE EXCEPTION OF SMALL DIRECTIONAL SIGNS, MAY BE LOCATED WITHIN 20' OF A REQUIRED TREE OR WITHIN REQUIRED LANDSCAPE ISLANDS.

NO BIKE RACKS, FIRE HYDRANTS, UTILITY BOXES, TRANSFORMERS OR OTHER SITE APPURTENANCES MAY BE LOCATED IN REQUIRED LANDSCAPE ISLANDS.

A PERMANENT WATER SOURCE MUST BE WITHIN 100' OF ALL REQUIRED TREES.

NO NEW UTILITIES (OVER OR UNDER) MAY BE LOCATED DIRECTLY ABOVE OR BELOW EXISTING OR PROPOSED TREE LOCATIONS. PROPOSED UTILITIES MUST BE ROUTED AWAY FROM ALL REQUIRED TREES ON THIS SITE.

PLANTS SHALL BE LOCATED PRIOR TO BIDDING AND SHALL BE RESERVED AT THE TIME OF AWARD OF THE GENERAL CONTRACT.
AVAILABILITY AT THE TIME OF INSTALLATION WILL NOT SERVE AS A LEGITIMATE EXCUSE FOR SUBSTITUTION.

SODDING SPECIFICATIONS:
PART 1 GENERAL
1.01 DESCRIPTION
A. Provide sodding items as shown and specified. The work includes:
1. Soil preparation.
2. Sodding lawns, and other open earth areas as specified.
3. Maintenance.
1.02 QUALITY ASSURANCE
A. Sod: Comply with American Sod Producers Association (ASPA) classes of sod materials.
B. Sod: Comply with State Crop Improvement Association inspection requirements for grass seed lands.
1.03 SUBMITTALS
A. Submit sod growers certification. Certification shall indicate sod, variety, quantity, harvest date and grower's name. The quantity noted shall match quantity required for the job.
1.04 DELIVERY, STORAGE, AND HANDLING
A. Sod delivery: Deliver sod in accordance with ASTM requirements.
1. Do not harvest or transport sod when moisture content may adversely affect sod survival.
2. Protect sod from sun, wind, and dehydration prior to installation.
3. Do not tear, stretch, or drag sod during handling and installation.
1.05 PROJECT CONDITIONS
A. Work verification: Notify Architect at least 5 working days prior to start of sodding operations.
B. Protect existing structures, paving, and other facilities from damage caused by sodding operations.
C. Perform sodding work only after planting and other work affecting ground surfaces has been completed.
D. Remove traffic from lawn areas until grass is established. Erect signs and barriers, if necessary.
E. Do not sod during wet and/or windy conditions.
1.06 WARRANTY
A. Provide a uniform stand of grass for watering, mowing, and maintaining lawn areas until final acceptance. Reject areas, with specified materials, which fail to provide a uniform stand of grass over all affected areas as accepted by the Architect. No bare spots or dead sod shall be accepted.

PART 2 PRODUCTS
2.01 SOD
A. Sod: Use "Approved" nursery grown sod composed of the one of the following grass species as noted on the plans. Provide sod free of grassy or broadleaf weeds. Sod shall be machine cut at a uniform soil thickness.
1. "TufTurf" Bermuda.
B. Provide well-rooted, healthy sod, free of diseases, nematodes and soil borne insects. Provide sod uniform in color, leaf texture, density, and free of weeds, undesirable grasses, stones, roots, thatch, and extraneous materials visible and capable of growth and development when planted.
1. Furnish sod in lengths stripped out of Supplier's standard width, length, and thickness. Uniformly 1" to 1-1/2" thick with clean cut edges. Mow sod before stripping.
C. Form lawn:
1. Organic, non-burning product composed of our weather 50% organic mate rating, granulated analysis professional fertilizer.
a. Type A: Starter fertilizer containing 10% nitrogen, 10% phosphorous acid, and 10% potash by weight or similar approved composition.
b. Type B: 10-6 blended during growing season Top dressing fertilizer containing 30% nitrogen, 3% phosphorous acid, and 10% potash by weight or similar approved composition.
D. Ground Limestone: Containing not less than 40% of total neutralizers and ground fine with fineness that 50% will pass through a 100 mesh sieve and 90% will pass through a 20 mesh sieve.
E. Water: Free of substances harmful to sod growth. Sources of other methods of transportation furnished by Contractor.

PART 3 EXECUTION
3.01 INSPECTION
A. Examine finish surfaces, grades, topsoil quality, and depth. Do not begin sodding work until unsatisfactory conditions are corrected. If started then the conditions are considered acceptable by the contractor.
3.02 PREPARATION
A. Limit preparation to areas which will be immediately sodded.
B. Remove all living grasses, plants, weeds, spray with approved herbicide to affect a complete kill.
C. Till topsoil of lawn areas to minimum depth of 4". Remove stones over 3/4" or any dimension and debris, roots, rubbish, and extraneous matter.
D. Fine grade topsoil eliminating uneven areas and low spots. Maintain profiles and contours of subgrade. Add and rake, remove slopes and fill depressions as required to drain. Leave grade down at walks, curbs and drives to allow for final installation of sod.
E. Apply limestone at rate of 1,500 lbs per acre. Distribute evenly by machine and incorporate thoroughly into topsoil.
F. Apply Type A fertilizer at rates specified in 2.01 B. of article not to exceed 1,000 sq. ft. Apply fertilizer by mechanical rotary or drop type distributor, thoroughly and evenly incorporated with the soil to a depth of 3" by disking or other approved methods. Fertilize at rate recommended by power equipment with hand tools and incorporate it into soil.
G. Dampen dry soil prior to sodding.
H. Rake prepared areas to specified condition if eroded, settled, or otherwise disturbed after fine grading and prior to sodding.

3.03 INSTALLATION
A. Sodding:
1. Lay sod to form a solid mass with tightly fitted joints. Butt ends and sides of sod strips. Do not overlap edges. Stagger strips to offset joints in adjacent courses. Remove excess sod to avoid smothering of adjacent grass. Provide sod top flush with adjacent curbs, sidewalks, drains, and seeded areas. Sod joints shall be tamped to eliminate any open joints.
2. Install sod at top of swale in a straight line beginning at bottom of slopes, perpendicular to direction of the sloped area. Stake subsequent rows parallel to and tightly against previously installed row.
3. Peg sod on slopes greater than 3:1 to prevent slipping at a rate of 2 stakes per yd. of sod, if necessary.
4. Water sod thoroughly with a fine spray immediately after laying.
5. Roll with light lawn roller to ensure contact with sub-grade. Do not use on newly established lawns.
B. Sod adjacent to existing grass and other similar lawns.

3.04 MAINTENANCE
A. Maintain sodded lawns until completion and acceptance of the entire project.
1. Water sod thoroughly as required to establish proper rooting.
2. Repair, remove, and reset all areas that have washed out or are eroded. Replace unsalvable or dead areas with new sod. Level unevenly sodded areas.
3. Mow lawn areas as soon as lawn top growth reaches a 3" height and sod cannot be pulled up. Cut back to 2" height. Repeat mowing as required to maintain specified height. Not more than 40% of grass leaf shall be removed in any single mowing.
4. Apply Type B of 4 pounds during growing season, first time to lawns approximately 30 days after sodding at a rate equal to 1.0 lb. of actual nitrogen per 1,000 sq. ft. (140 lbs/acre). Apply with a mechanical rotary distributor, evenly incorporated with soil.
5. Apply herbicides as required to control weed growth. Avoid possible grass injuries.
6. Apply fungicides and insecticides as required to control diseases and insects.

3.05 ACCEPTANCE
A. Inspect to determine acceptance of sodded lawns will be made by the Architect, upon Contractor's request. Provide notification at least 5 working days before requested inspection date.
1. Sodded areas will be accepted if provided all requirements, including maintenance, have been complied with, and a healthy, even colored viable lawn is established, free of weed, undesirable grass species, diseases, insects and no dead and bare spots. Sod shall have been mowed at least twice if installed in growing season. Sod shall have been mowed at not less than three days prior to final inspection.
2. Sodded areas shall be smooth with no open joints. It shall be free of any ruts, depressions and uneven topography. Any area possessing those conditions will be repaired and shall be repeated process see 3.04.
3. Upon acceptance, the Owner will assume lawn maintenance. Until then it will be the responsibility of the contractor to provide maintenance.

3.06 CLEANING
A. Perform cleaning during installation of the work and upon completion of the work. Remove from site all excess materials, debris, and equipment. Repair damage resulting from sodding operations.

TREE STANDARDS (Section 8-4-11-(h)):
1. All required trees shall be grown within one climatic zone of Augusta, GA.
2. All required trees shall be nursery grown, typical of their species or variety, with normal, densely developed branches and vigorous root systems. Trees shall be sound, healthy, vigorous, free from defects, free from disfiguring knots, free from sun scald injuries, fruit scabs, abrasions of the bark, and be free from plant diseases, insect eggs, borers, and all forms of infestations. All trees shall have a fully developed form without voids and open spaces. Trees shall not be loose in the container or root ball. It is recommended that dug trees shall have been root pruned at least once.
3. All required trees shall have straight, single trunks. Trees that have the main trunk forming a "Y" shape are not acceptable. Trees that are not fully branched will not be accepted. Trees shall have no bark damage and shall not be leaning or have significant sweep, crook or bend. Trees shall be a minimum of 8' in height, have a minimum 3" caliper and shall have a straight unbranched trunk to 6'. Trees specified as "multi-stemmed" shall have a minimum of 3 and a maximum of 5 separate canes minimum of 1" caliper each coming from the root ball and pruned into form with no branches on the lower half of the tree. Multiple plants shall not be used as a "multi-stemmed" plant. Plants planted in rows shall match in size and form.
4. All required trees shall be set in the planting pit to proper grade and alignment, and shall be set upright, plumb and faced to give the best appearance or relationship to other trees. Each tree shall be set 1-2" above the finish grade and backfill shall be brought even with the top of the root ball. No fill shall be permitted atop the root ball.
5. All burlap, ropes, straps, and wires shall be removed from the root ball, if it is not possible to remove the burlap and wire from the bottom of the root ball, the burlap and wire shall be cut away from the sides and removed from the hole.
6. After required trees are set, the backfill shall be mudded around the base of the root ball and all voids shall be filled.
7. All required trees shall have their planting pits mulched with approved mulching material immediately after planting. The mulched areas shall be thoroughly watered. Note: Mulch shall be applied to a maximum thickness of 3" except at the trunk, where it shall not be more than 1".
8. If staking and supports have been installed on the required tree(s), all staking and supports shall be removed after one growing season.

dickinson ARCHITECTS
Architecture | Interior Design | Planning
771 Broad Street
Augusta, Georgia 30901
(706) 722-7488
mail@dickinsonarchitects.com
www.dickinsonarchitects.com
Member of the American Institute of Architects

THIS DRAWING IS THE PROPERTY OF DICKINSON ARCHITECTS, P.C. AND IS NOT TO BE REPRODUCED OR COPIED IN WHOLE OR IN PART OR USED FOR ANY PURPOSE WHATSOEVER WITHOUT THE WRITTEN AND EXPRESS PURPOSE AUTHORIZATION OF THE ARCHITECTS OF DICKINSON ARCHITECTS P.C. AND IS TO BE RETURNED UPON REQUEST.
©DICKINSON ARCHITECTS, P.C.

PROJECT TITLE:
MURPHEY MIDDLE SCHOOL P.E. BUILDING
PROJECT # B-17-005-3756.1

REVISIONS

REV #	DATE	APP'D BY	REVISION
	11-02-2018		INITIAL
1	11-15-2018	RWD	Power on Pump Rev
2	11-20-2018	RWD	Issued for Bid

GEORGIA REGISTERED LANDSCAPE ARCHITECT No. 336 RICHARD W. DAVIS

Architectural Firm
Davis Design Group
Registered Landscape Architect
P.O. Box 264
Augusta, Georgia 30903
120 Fifth Street
Augusta, Georgia 30901
(706) 724-4466
mail@davisdesign.org
www.davisdesign.org

DA PROJECT NUMBER & NAME:
1707.1

DRAWING TITLE:
TREE PLAN

DRAWING NO:
L1.1