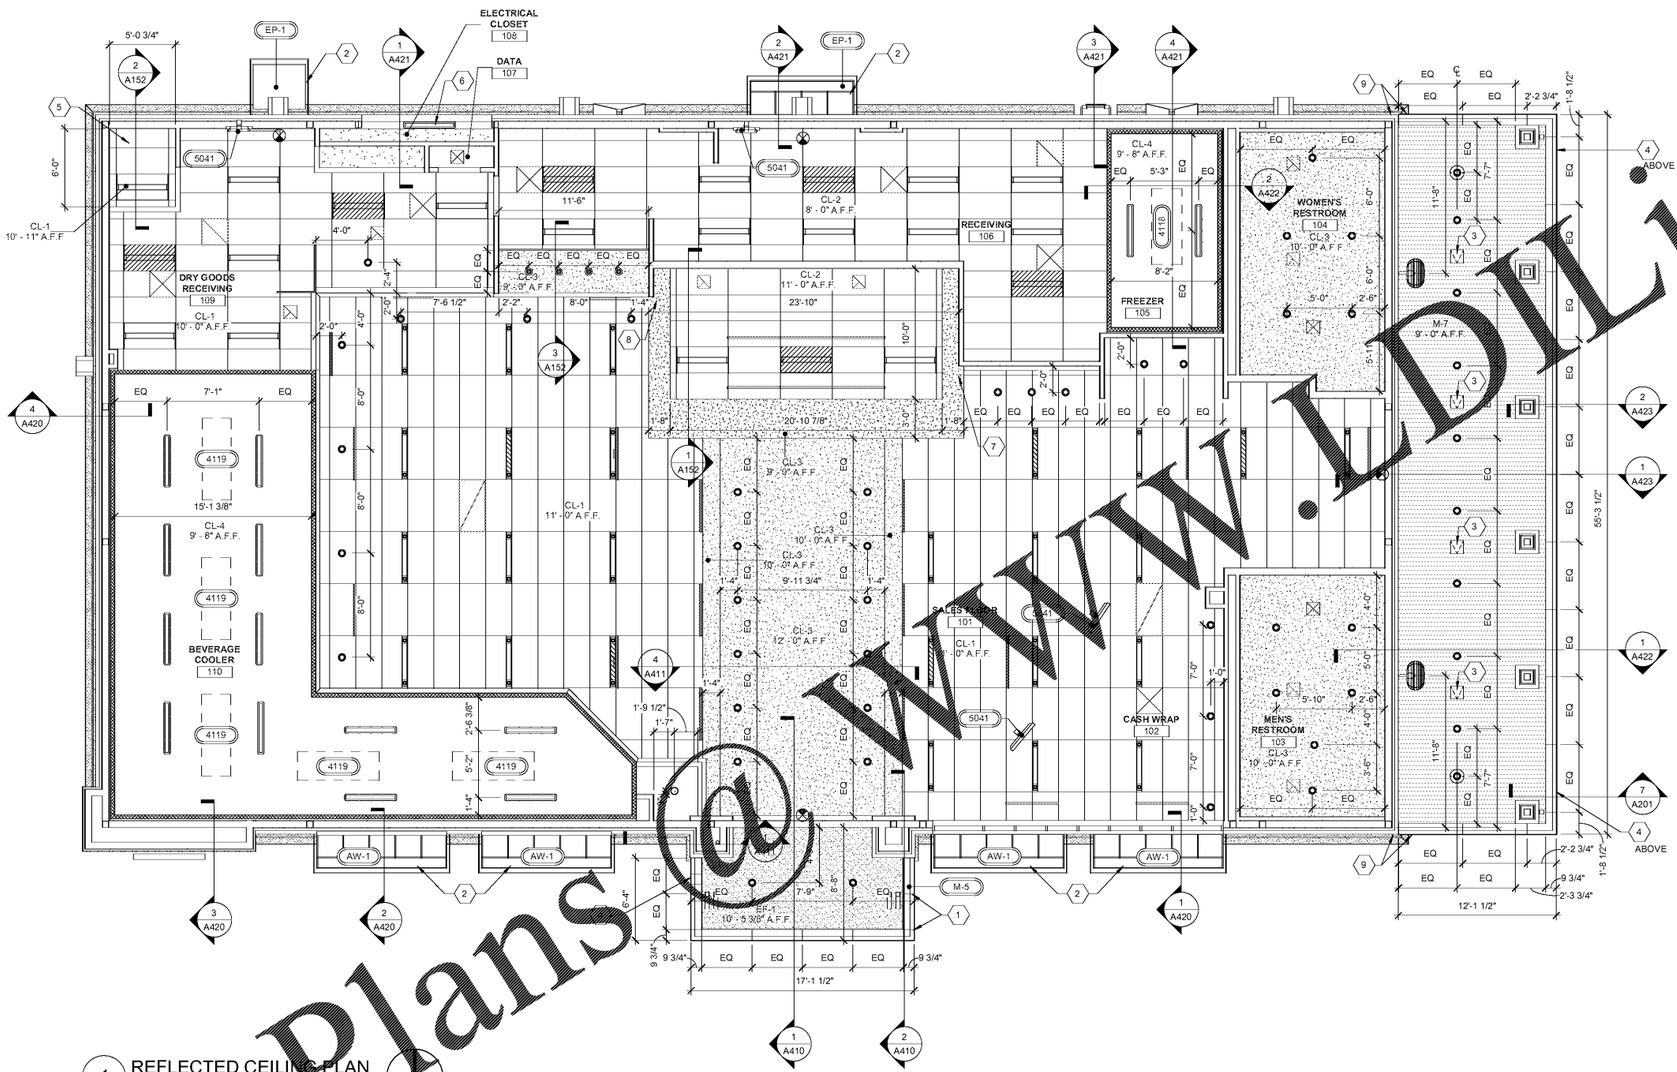

1 REFLECTED CEILING PLAN
3/16" = 1'-0"

GENERAL NOTES

1. ALL DIMENSIONS ARE TO FACE OF FINISH UNLESS NOTED OTHERWISE.
2. REFER TO SHEET A500 FOR INTERIOR FINISH LEGEND.
3. REFER TO ELECTRICAL SHEETS FOR LIGHTING FIXTURE SCHEDULE.
4. REFER TO MECHANICAL SHEETS FOR DIFFUSER SCHEDULE.
5. REFER TO WALL SECTIONS FOR SOFFIT CONSTRUCTION. ALL SOFFITS SHALL BE CONSTRUCTED OF ARMSTRONG DRYWALL CEILING GRIDS UNLESS OTHERWISE INDICATED.

SHEET KEYNOTES

1. ACM PANEL REVEAL LINE.
2. METAL AWNING
3. 12X12 ACCESS PANEL WITH POWDER COAT TO MATCH SOFFIT
4. OVERFLOW SCUPPER
5. RAISED CEILING AREA FOR WATER HEATER
6. LIGHT MOUNTED TO OVERHEAD DOOR HEADER
7. REFER TO ISOMETRIC DETAIL 4/A152
8. REFER TO ISOMETRIC DETAIL 5/A152
9. ALIGN CENTER EDGE OF ACM REVEAL WITH FACE OF BRICK

REFLECTED CEILING PLAN LEGEND

- EXTERIOR LIGHT FIXTURE
- SURFACE MOUNTED LIGHT FIXTURE
- LIGHT FIXTURE
- 2x4 LIGHT FIXTURE
- 4" RECESSED DIRECTIONAL LIGHT; REFER TO ELECTRICAL LIGHTING SCHEDULE FOR SPECIFIC MODEL
- 6" RECESSED CAN LIGHT; REFER TO ELECTRICAL LIGHTING SCHEDULE FOR SPECIFIC MODEL
- EXIT SIGN
- EXTERIOR WALL MOUNTED FAN
- EXTERIOR GRADE RECESSED SPEAKER
- SLOT DIFFUSER
- 2x2 CEILING DIFFUSER
- 2x2 RETURN AIR GRILLE
- 2x4 RETURN AIR GRILLE
- RESTROOM DIFFUSER
- RESTROOM EXHAUST
- ACOUSTICAL CEILING TILE
- GYPSUM WALL BOARD CEILING
- EXTERIOR SOFFIT CEILING MATERIAL - EIFS (EF-1)
- EXTERIOR SOFFIT CEILING MATERIAL COLOR TO MATCH SW #6113 INTERACTIVE CREAM

RaceTrac.
COPYRIGHT NOTICE
THESE PLANS ARE SUBJECT TO FEDERAL COPYRIGHT LAWS: ANY USE OF SAME WITHOUT THE EXPRESSED WRITTEN PERMISSION OF RACETRAC PETROLEUM, INC. IS PROHIBITED. 2016 RACETRAC PETROLEUM INC.

DESIGN PROFESSIONALS
HILLFOLEYROSSI & ASSOCIATES
ARCHITECTURE
ENGINEERING
3680 Pleasant Hill Road
Suite 200
Duluth, Georgia 30096
p 770.622.9858
f 770.622.9535
www.hillfoleyrossi.com

© Copyright (as dated below)
This drawing and all reproductions thereof are the property of Hill Foley Rossi & Associates, LLC (HFR). It is intended for the sole use of the project named hereon. Reproduction without the written consent of HFR is unlawful. All copies are to be returned to HFR upon project completion.

ISSUE/REVISION RECORD

DATE	DESCRIPTION
08/21/18	ISSUED FOR PERMIT

RaceTrac
RACETRAC PETROLEUM, INC.
200 GALLERIA PARKWAY SOUTHEAST
SUITE 900
ATLANTA, GEORGIA 30339
(770) 431-7600

PROJECT NAME
EAST MAIN STREET
CARTERSVILLE
GEORGIA
1325 E. MAIN ST.
CARTERSVILLE, GA 30121

RACETRAC STORE NUMBER
1310

PROTOTYPE SERIES 5.5K 2.0
2018 RH MO

PLAN MODIFICATION NOTICE

SPB NO.	DATE

STANDARD PLAN BULLETINS (SPB) MODIFY THE PROTOTYPE SERIES SET NOTED ABOVE. THE LISTED SPB REPRESENTS THE LATEST MODIFICATION INCORPORATED TO THIS PROTOTYPE SERIES SET AT ORIGINAL RELEASE. THE ISSUE/ REVISION RECORD COLUMN ABOVE LISTS ANY REVISIONS OR SPB INCORPORATED IN THIS SET AFTER THE ORIGINAL RELEASE. CONTACT RACETRAC ENGINEERING AND CONSTRUCTION FOR ANY SUBSEQUENT BULLETINS NOT INCORPORATED HEREIN.

PROFESSIONAL SEAL
STATE OF GEORGIA
JON S. ERICKSON
CERTIFICATE NO. 040172
REGISTERED ARCHITECT
08/21/18

PROJECT NUMBER
18.714.00

SHEET TITLE
REFLECTED CEILING PLAN AND DETAILS

SHEET NUMBER
A150

ISSUED FOR PERMIT

Order Plans @ WWW.LDLine.com