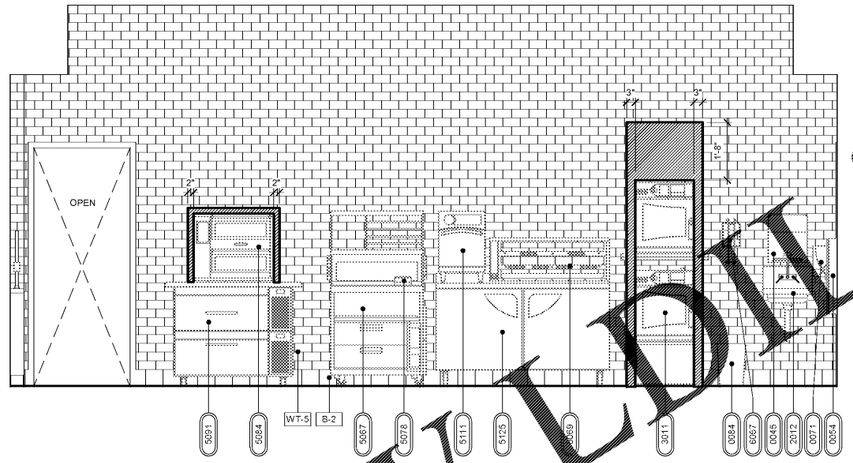

2 BACK OF FOOD BAR ELEVATION CLEARANCES
1/2" = 1'-0"

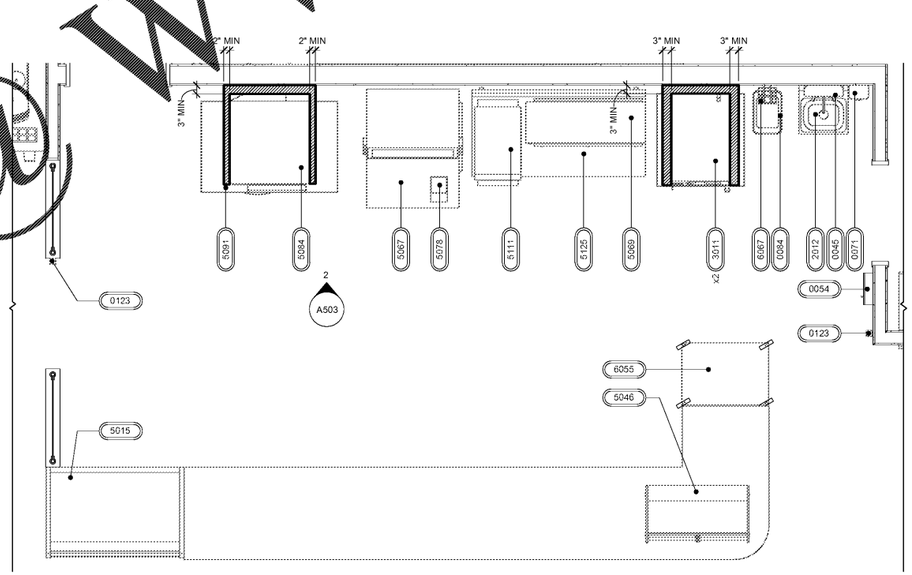

1 FOOD AREA PLAN CLEARANCES
1/2" = 1'-0"

GENERAL NOTES

1. ALL FINISH FLOOR ELEVATIONS TAKEN FROM TOP OF TILE.
2. ALL INTERIOR METAL STUDS ARE 3-5/8" UNLESS NOTED OTHERWISE.
3. ALL GYPSUM BOARD TO BE 5/8" THICK GREENBOARD UNLESS NOTED OTHERWISE.
4. INSTALL GYPSUM BOARD ON OUTSIDE FACES OF WALK-IN COOLERS.
5. PROVIDE DRYWALL FINISH LEVEL 4 WHERE FLAT PAINTS, LIGHT FIXTURES OR WALL COVERINGS ARE TO BE APPLIED.
6. PROVIDE DRYWALL FINISH LEVEL 5 WHERE GLOSS, SEMI-GLOSS, ENAMEL, OR NON-TEXTURED FLAT PAINTS ARE SPECIFIED OR WHERE SEVERE LIGHTING CONDITIONS OCCUR.
7. ALL SELF SERVICE STATIONS SHALL BE INSTALLED TO THAT HAVE A MAX. REACH HEIGHT OF 48" AS MEASURED TO THE HIGHEST OPERABLE PART.
8. COFFEE, FROZEN DRINK DISPENSER AND YOGURT MACHINES TO COMPLY WITH THE REACH RANGES OF 15" LOW AND 48" HIGH PER 2010 ADA STANDARDS SECTION 904.5.1.
9. SEE SHEET A500 FOR FINISH AND MATERIAL SCHEDULE.
10. SEE SHEET A141 FOR EQUIPMENT SCHEDULE.
11. ALL SHELVING SHALL BE INSTALLED BY RACETRAC VENDOR.

EQUIPMENT CLEARANCE FINISH

= AREA OF REQUIRED CLEARANCE

Order Plans @ WWW.LDLine.com

RaceTrac.
COPYRIGHT NOTICE
THESE PLANS ARE SUBJECT TO FEDERAL COPYRIGHT LAWS: ANY USE OF SAME WITHOUT THE EXPRESSED WRITTEN PERMISSION OF RACETRAC PETROLEUM, INC. IS PROHIBITED. 2016 RACETRAC PETROLEUM INC.

DESIGN PROFESSIONALS

HILLFOLEYROSSI & ASSOCIATES
ARCHITECTURE
ENGINEERING
3680 Pleasant Hill Road
Suite 200
Duluth, Georgia 30096
p 770.622.9858
f 770.622.9535
www.hillfoleyrossi.com

© Copyright (as dated below)
This drawing and all reproductions thereof are the property of Hill Foley Rossi & Associates, LLC (HFR). It is intended for the sole use of the project named hereon. Reproduction without the written consent of HFR is unlawful. All rights are to be retained by HFR upon project completion.

ISSUE/REVISION RECORD

DATE	DESCRIPTION
08/21/18	ISSUED FOR PERMIT

RaceTrac.

RACETRAC PETROLEUM, INC.
200 GALLERIA PARKWAY SOUTHEAST
SUITE 900
ATLANTA, GEORGIA 30339
(770) 431-7600

PROJECT NAME

EAST MAIN STREET

CARTERSVILLE
GEORGIA
1325 E. MAIN ST.
CARTERSVILLE, GA 30121

RACETRAC STORE NUMBER

1310

PROTOTYPE SERIES 5.5K 2.0

2018 RH MO

PLAN MODIFICATION NOTICE

SPB NO.	DATE

STANDARD PLAN BULLETINS (SPB) MODIFY THE PROTOTYPE SERIES SET NOTED ABOVE. THE LISTED SPB REPRESENTS THE LATEST MODIFICATION INCORPORATED TO THIS PROTOTYPE SERIES SET AT ORIGINAL RELEASE. THE ISSUE/ REVISION RECORD COLUMN ABOVE LISTS ANY REVISIONS OR SPB INCORPORATED IN THIS SET AFTER THE ORIGINAL RELEASE. CONTACT RACETRAC ENGINEERING AND CONSTRUCTION FOR ANY SUBSEQUENT BULLETINS NOT INCORPORATED HEREIN.

PROFESSIONAL SEAL

STATE OF GEORGIA
JON S. ERICKSON
CERTIFICATE NO. 040170
REGISTERED ARCHITECT
08/21/18

PROJECT NUMBER
18.714.00

SHEET TITLE

EQUIPMENT CLEARANCES

SHEET NUMBER

A503

ISSUED FOR PERMIT