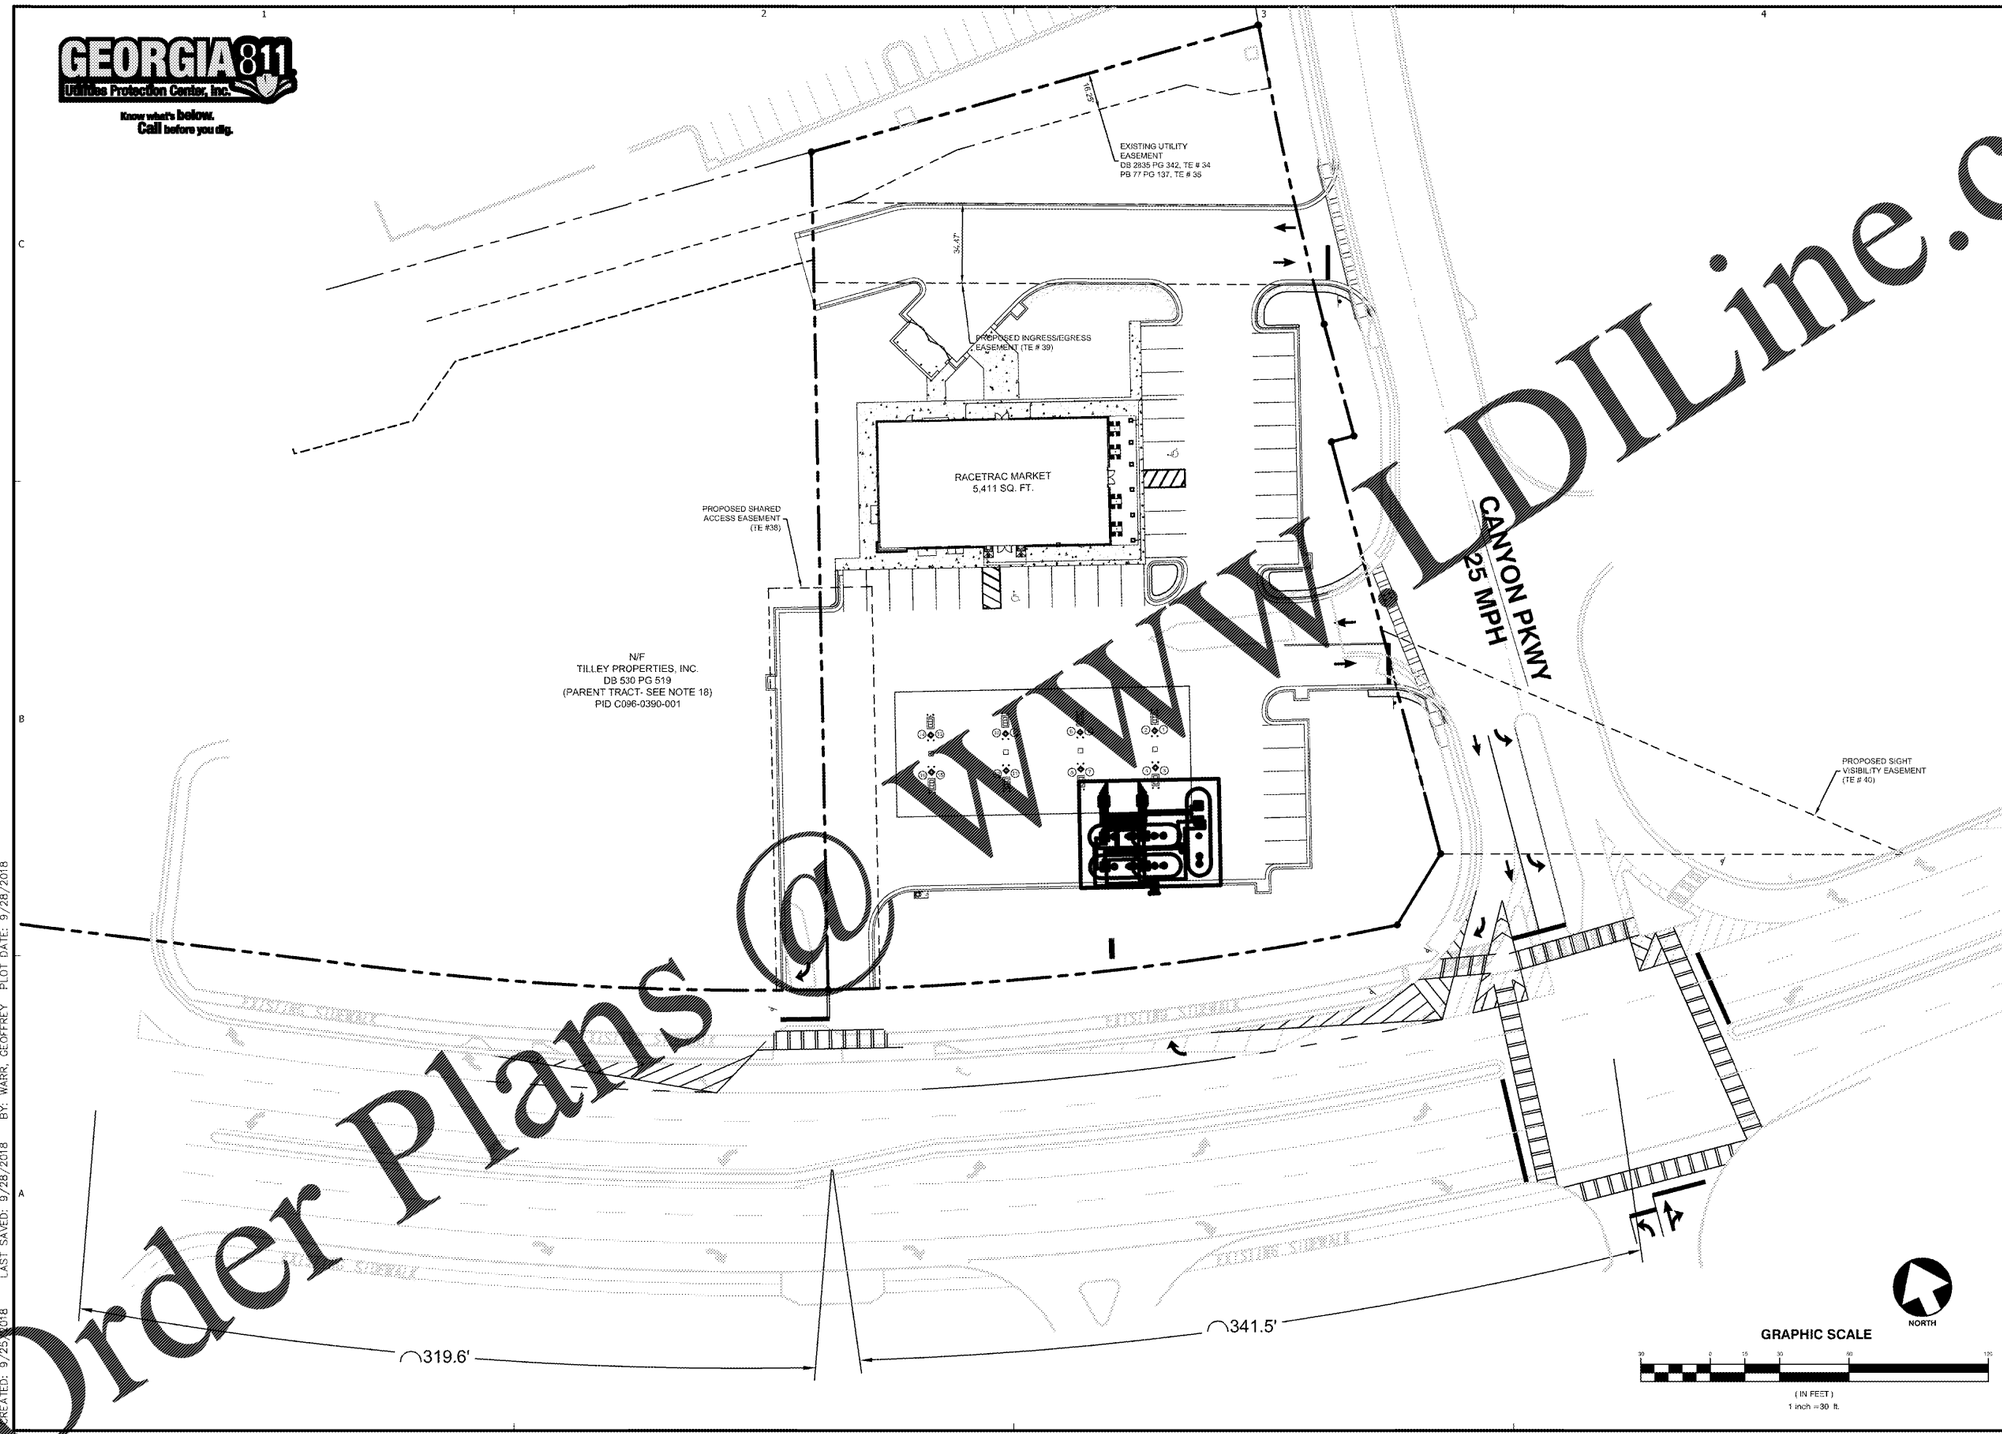


Order Plans @ WWW.DILine.com

JACOBS

Jacobs Engineering Group
46 Liberty Industrial Blvd.
McDonough, Georgia 30253
Ph. 678-413-2000

# ACCESS IMPROVEMENTS / SIGNAL DESIGN

FOR

RACETRAC PETROLEUM INC
3225 Cumberland Blvd, Suite 100
Atlanta, GA 30339

LOCATED IN LAND LOT 390, 4TH DISTRICT, 3RD SECTION, BARTOW COUNTY, GEORGIA

| REV | DATE | REVISION DESCRIPTION |
|---|---|---|

THIS LINE ___ IS ONE INCH LONG WHEN PLOTTED FULL SCALE

THIS DRAWING MUST BE USED IN CONJUNCTION WITH THE APPLICABLE OR GOVERNING TECHNICAL SPECIFICATIONS AND OTHER CONTRACT DOCUMENTS.

PROJECT NO: EGXL0300

DATE: 07-23-2018

DWG NAME: EGXL0300- RACETRAC CARTERSVILLE 09-25-18.DWG

| DRAWN: | CHECKED: | SCALE: |
|---|---|---|
| ??? | ??? | 1" - 30' |

SHEET TITLE

OVERALL PROPOSED CONDITIONS

SHEET T1

CREATED: 9/25/2018 LAST SAVED: 9/28/2018 BY: WARR, GEOFFREY PLOT DATE: 9/28/2018