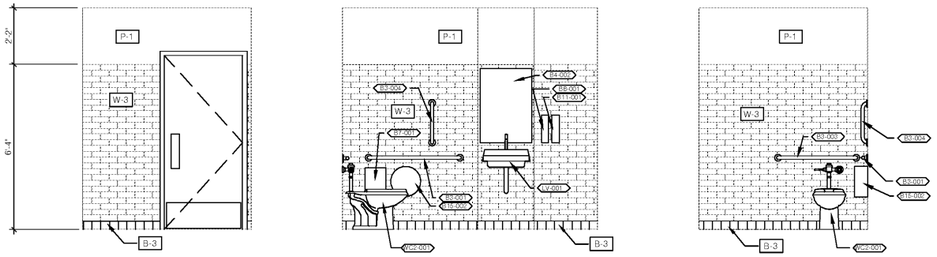

1 2 3

TYPICAL RESTROOM ELEVATIONS 3/8" = 1'-0"

B **NOT USED** N.T.S.

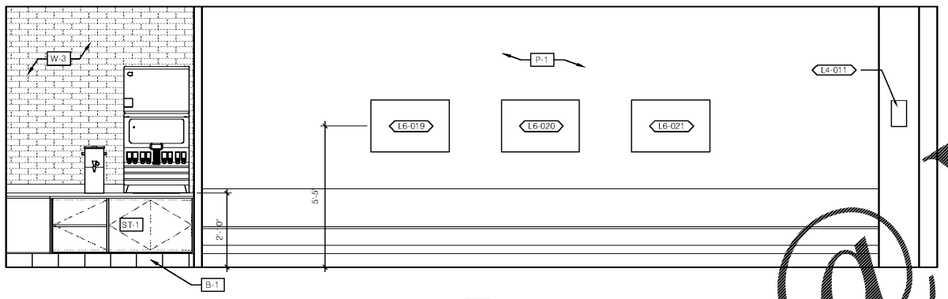

1

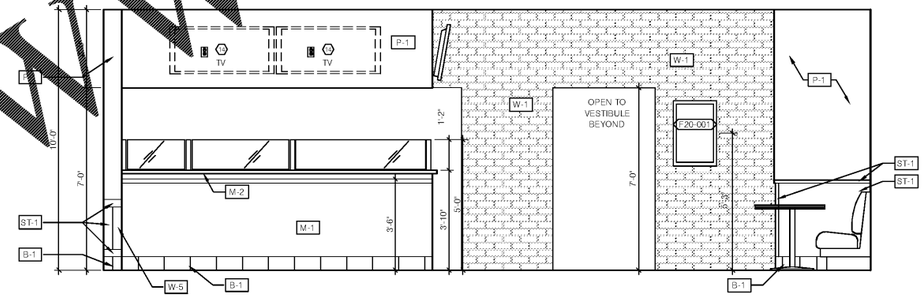

2

3

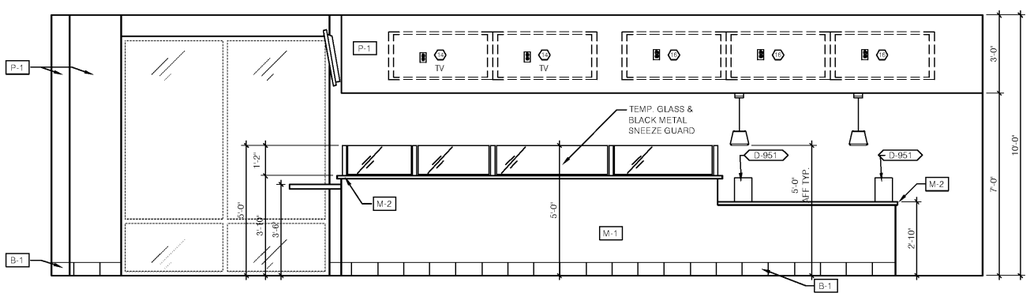

4

C CUSTOMER CARRY-OUT / SERVICE 3/8" = 1'-0"

Order Plans @ WWW.LDILine.com

DATE: 10/10/18
JOB NO: 1845
DRAWN: FS
CHECKED: DL

CUSTOMER CARRY-OUT SERVICE COUNTER AND RESTROOM ELEVATIONS AND DETAILS

FRANCHISEE

7300 W. 129TH STREET
OVERLAND PARK, KANSAS 66213
PHONE: (913) 327-5555
FAX: (913) 327-5850

PIZZA HUT #1845
5229 US HWY 231
WETUMPKA, ALABAMA

LICKEL ARCHITECTURE
14 West Tri-Street Suite 00
Kansas City, MO 64105
(816) 842-4567
(715) 842-4567

STATE OF ALABAMA
DANIEL J. LICKEL
REGISTERED ARCHITECT
10.10.2018

REVISIONS:

SHEET NUMBER
A4