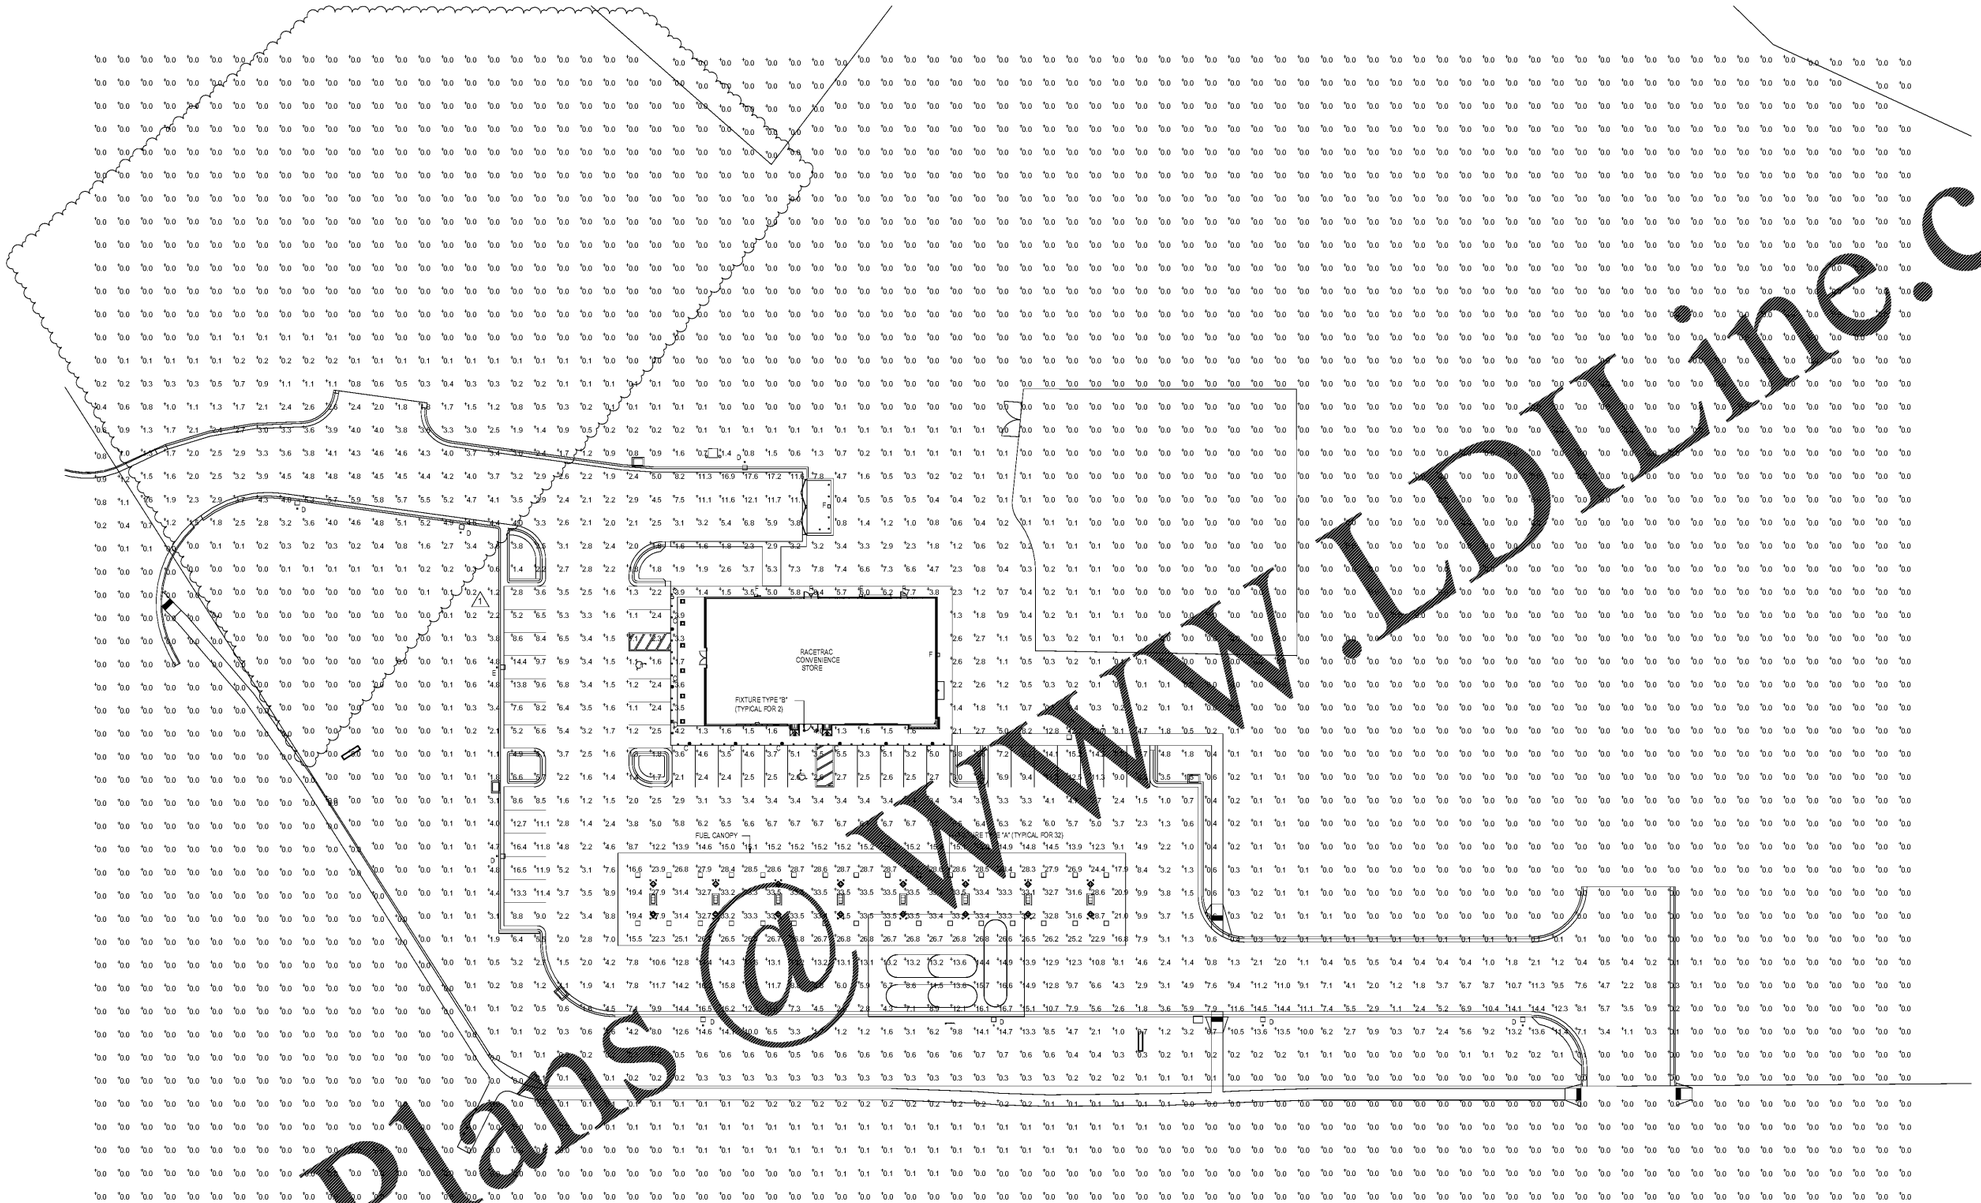

1 SP-1 SITE PHOTOMETRY PLAN
SCALE: 1" = 30'-0"

GENERAL NOTES

1. ALL FIXTURES UTILIZED IN THIS PLAN ARE RATED FULL-CUTOFF.
2. MOUNT AREA LUMINAIRE TYPES 'D' & 'E' AT 16'-0" AFG (INCLUDING POLE BASE).

STATISTICS

Description	Symbol	Avg	Max	Min	Max/Min	Avg/Min
Beyond Site	+	0.0 fc	1.2 fc	0.0 fc	N / A	N / A
Fuel Canopy	+	28.8 fc	33.5 fc	15.5 fc	2.2:1	1.9:1
Site	+	0.8 fc	17.6 fc	0.0 fc	N / A	N / A

LUMINAIRE SCHEDULE

Symbol	Label	Qty	Catalog Number	Description	Lamp	File	Lumens	LLF	Watts
	A	32	SCV-LED-13L-SC-50	LED CANOPY LIGHT	LIGHT EMITTING DIODES	SCV-LED-13L-SC-50.IES	12932	0.90	84.3
	B	2	A2/B1-05	WITH WHITE TRIM & RECESSED WHITE PLASTIC LENS	LEDS LUMEN = 648 LMS.	LRG.ies	647	0.90	11.5
	C	10	SP2-STR-Y4-2050 -FCO-MOD(XBS-12 LED)-DB	SPECTRA FIXTURE	12 LED ARRAY	SP2-STR-Y4-2050 -FCO-MOD(XBS-12 LED)-DB.IES	2047	0.90	27.3
	D	9	XALM-2-LED-VHO-50-IL	LED AREA LIGHT WITH BACKLIGHT CONTROL	LIGHT EMITTING DIODES	XALM-2-LED-VHO-50-IL.IES	25413	0.90	313.6
	E	1	XALM-FT-LED-VHO-50-IL	LED AREA LIGHT WITH BACKLIGHT CONTROL	LIGHT EMITTING DIODES	XALM-FT-LED-VHO-50-IL.IES	26028	0.90	315
	F	6	XWM-FT-LED-06-50	LED WALL PACK	LIGHT EMITTING DIODES	XWM-FT-LED-06-50.IES	6525	0.90	53.9

Order Plans @ WWW.LDIL.ino.com

RaceTrac. COPYRIGHT NOTICE
THESE PLANS ARE SUBJECT TO FEDERAL COPYRIGHT LAWS: ANY USE OF SAME WITHOUT THE EXPRESSED WRITTEN PERMISSION OF RACETRAC PETROLEUM, INC. IS PROHIBITED. 2018 RACETRAC PETROLEUM INC.

DESIGN PROFESSIONALS

HILLFOLEYROSS & ASSOCIATES
ARCHITECTURE ENGINEERING
3680 Pleasant Hill Road
Suite 200
Duluth, Georgia 30096
p 770.622.9858
f 770.622.9535
www.hillfoleyrossi.com

© Copyright (as dated below).
This drawing and all reproductions thereof are the property of Hill Foley Ross & Associates, LLC (HFR). It is intended for the sole use of the project named herein. Reproduction without the written consent of HFR is unlawful. All copies are to be returned to HFR upon project completion.

ISSUE/REVISION RECORD

DATE	DESCRIPTION
2018.08.22	PERMIT ISSUE
2018.10.05	RT COMMENTS

RaceTrac.
RACETRAC PETROLEUM, INC.
200 GALLERIA PKWY SE
SUITE 900
ATLANTA, GEORGIA 30339
(770) 431-7600

PROJECT NAME
GRIFFIN

GRIFFIN
GEORGIA
1638 US HWY 41
GRIFFIN, GA 30223

RACETRAC PROJECT NUMBER
#1242

PROTOTYPE SERIES 5.5K 2.0
2018 LH MO

PLAN MODIFICATION NOTICE

SPB NO.	DATE

STANDARD PLAN BULLETINS (SPB) MODIFY THE PROTOTYPE SERIES SET NOTED ABOVE. THE LISTED SPB REPRESENTS THE LATEST MODIFICATION INCORPORATED TO THIS PROTOTYPE SERIES SET AT ORIGINAL RELEASE. THE ISSUE/REVISION RECORD COLUMN ABOVE LISTS ANY REVISIONS OR SPB INCORPORATED IN THIS SET AFTER THE ORIGINAL RELEASE. CONTACT RACETRAC ENGINEERING AND CONSTRUCTION FOR ANY SUBSEQUENT BULLETINS NOT INCORPORATED HEREIN.

PROFESSIONAL SEAL

10/05/18

PROJECT NUMBER
17.721.00

SHEET TITLE
SITE PHOTOMETRY PLAN

SHEET NUMBER
SP-1

ISSUED FOR PERMIT