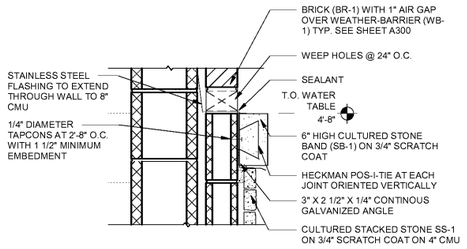

6 CULTURED STONE DETAIL
1 1/2" = 1'-0"

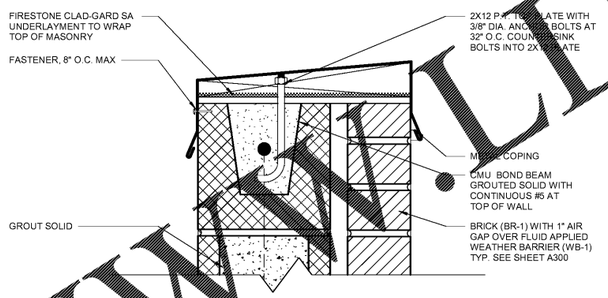

5 HEADWALL DETAIL
3" = 1'-0"

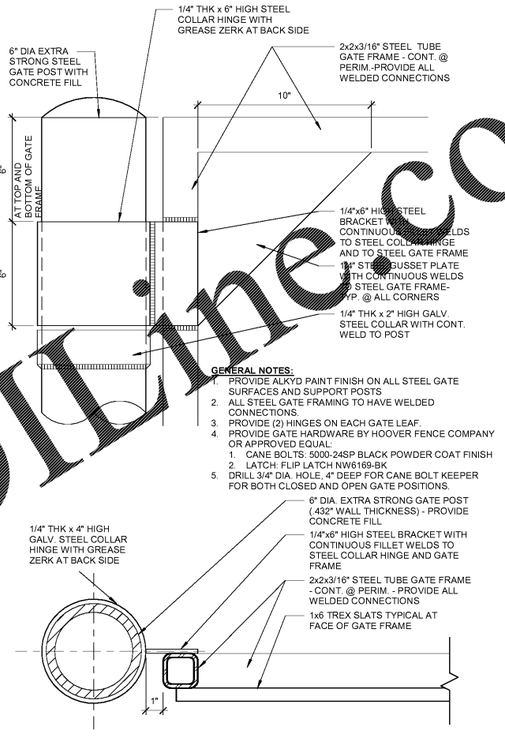

GENERAL NOTES:

1. PROVIDE ALKYD PAINT FINISH ON ALL STEEL GATE SURFACES AND SUPPORT POSTS
2. ALL STEEL GATE FRAMING TO HAVE WELDED CONNECTIONS.
3. PROVIDE (2) HINGES ON EACH GATE LEAF.
4. PROVIDE GATE HARDWARE BY HOOVER FENCE COMPANY OR APPROVED EQUAL:
   1. CANE BOLTS: 5000-24SP BLACK POWDER COAT FINISH
   2. LATCH: FLIP LATCH NW6169-BK
5. DRILL 3/4" DIA. HOLE, 4" DEEP FOR CANE BOLT KEEPER FOR BOTH CLOSED AND OPEN GATE POSITIONS.

4 GATE POST DETAIL
3" = 1'-0"

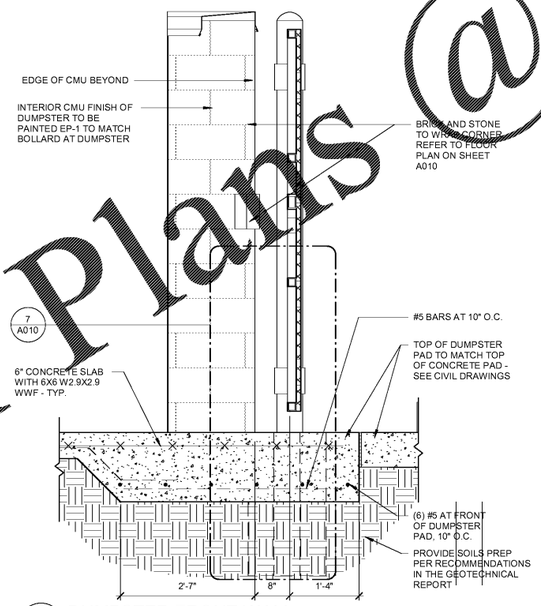

3 DUMPSTER FRONT WALL
3/4" = 1'-0"

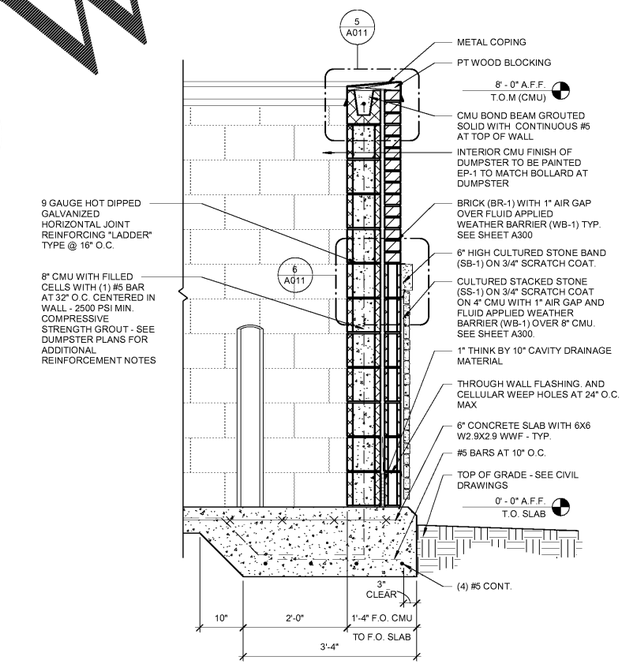

2 DUMPSTER SIDE WALL
3/4" = 1'-0"

Order Plans @ www.ldline.com

RaceTrac.
COPYRIGHT NOTICE
THESE PLANS ARE SUBJECT TO FEDERAL COPYRIGHT LAWS: ANY USE OF SAME WITHOUT THE EXPRESSED WRITTEN PERMISSION OF RACETRAC PETROLEUM, INC. IS PROHIBITED. 2018 RACETRAC PETROLEUM INC.

DESIGN PROFESSIONALS
HILLFOLEYROSS & ASSOCIATES
ARCHITECTURE
ENGINEERING
3680 Pleasant Hill Road
Suite 200
Duluth, Georgia 30096
p 770.622.9858
f 770.622.9535
www.hillfoleyrossi.com

© Copyright (as dated below)
This drawing and all reproductions thereof are the property of Hill Foley Ross & Associates, LLC.(HFR). It is intended for the sole use of the project named hereon. Reproduction without the written consent of HFR is unlawful. All rights are to be retained to HFR upon project completion.

ISSUE/REVISION RECORD

DATE	DESCRIPTION
2018.08.22	PERMIT ISSUE

RaceTrac.
RACETRAC PETROLEUM, INC.
200 GALLERIA PKWY SE
SUITE 900
ATLANTA, GEORGIA 30339
(770) 431-7600

PROJECT NAME

GRIFFIN

GRIFFIN
GEORGIA
1638 US HWY 41
GRIFFIN, GA 30223

RACETRAC PROJECT NUMBER

#1242

PROTOTYPE SERIES 5.5K 2.0

2018 LH MO

PLAN MODIFICATION NOTICE

SPB NO.	DATE

STANDARD PLAN BULLETINS (SPB) MODIFY THE PROTOTYPE SERIES SET NOTED ABOVE. THE LISTED SPB REPRESENTS THE LATEST MODIFICATION INCORPORATED TO THIS PROTOTYPE SERIES SET AT ORIGINAL RELEASE. THE ISSUE/REVISION RECORD COLUMN ABOVE LISTS ANY REVISIONS OR SPB INCORPORATED IN THIS SET AFTER THE ORIGINAL RELEASE. CONTACT RACETRAC ENGINEERING AND CONSTRUCTION FOR ANY SUBSEQUENT BULLETINS NOT INCORPORATED HEREIN.

PROFESSIONAL SEAL

STATE OF GEORGIA
JON B. ERICKSON
CERTIFICATE NO. 040170
REGISTERED ARCHITECT
08/22/18

PROJECT NUMBER

17.721.00

SHEET TITLE

DUMPSTER ENCLSURE DETAILS

SHEET NUMBER

A011

ISSUED FOR PERMIT