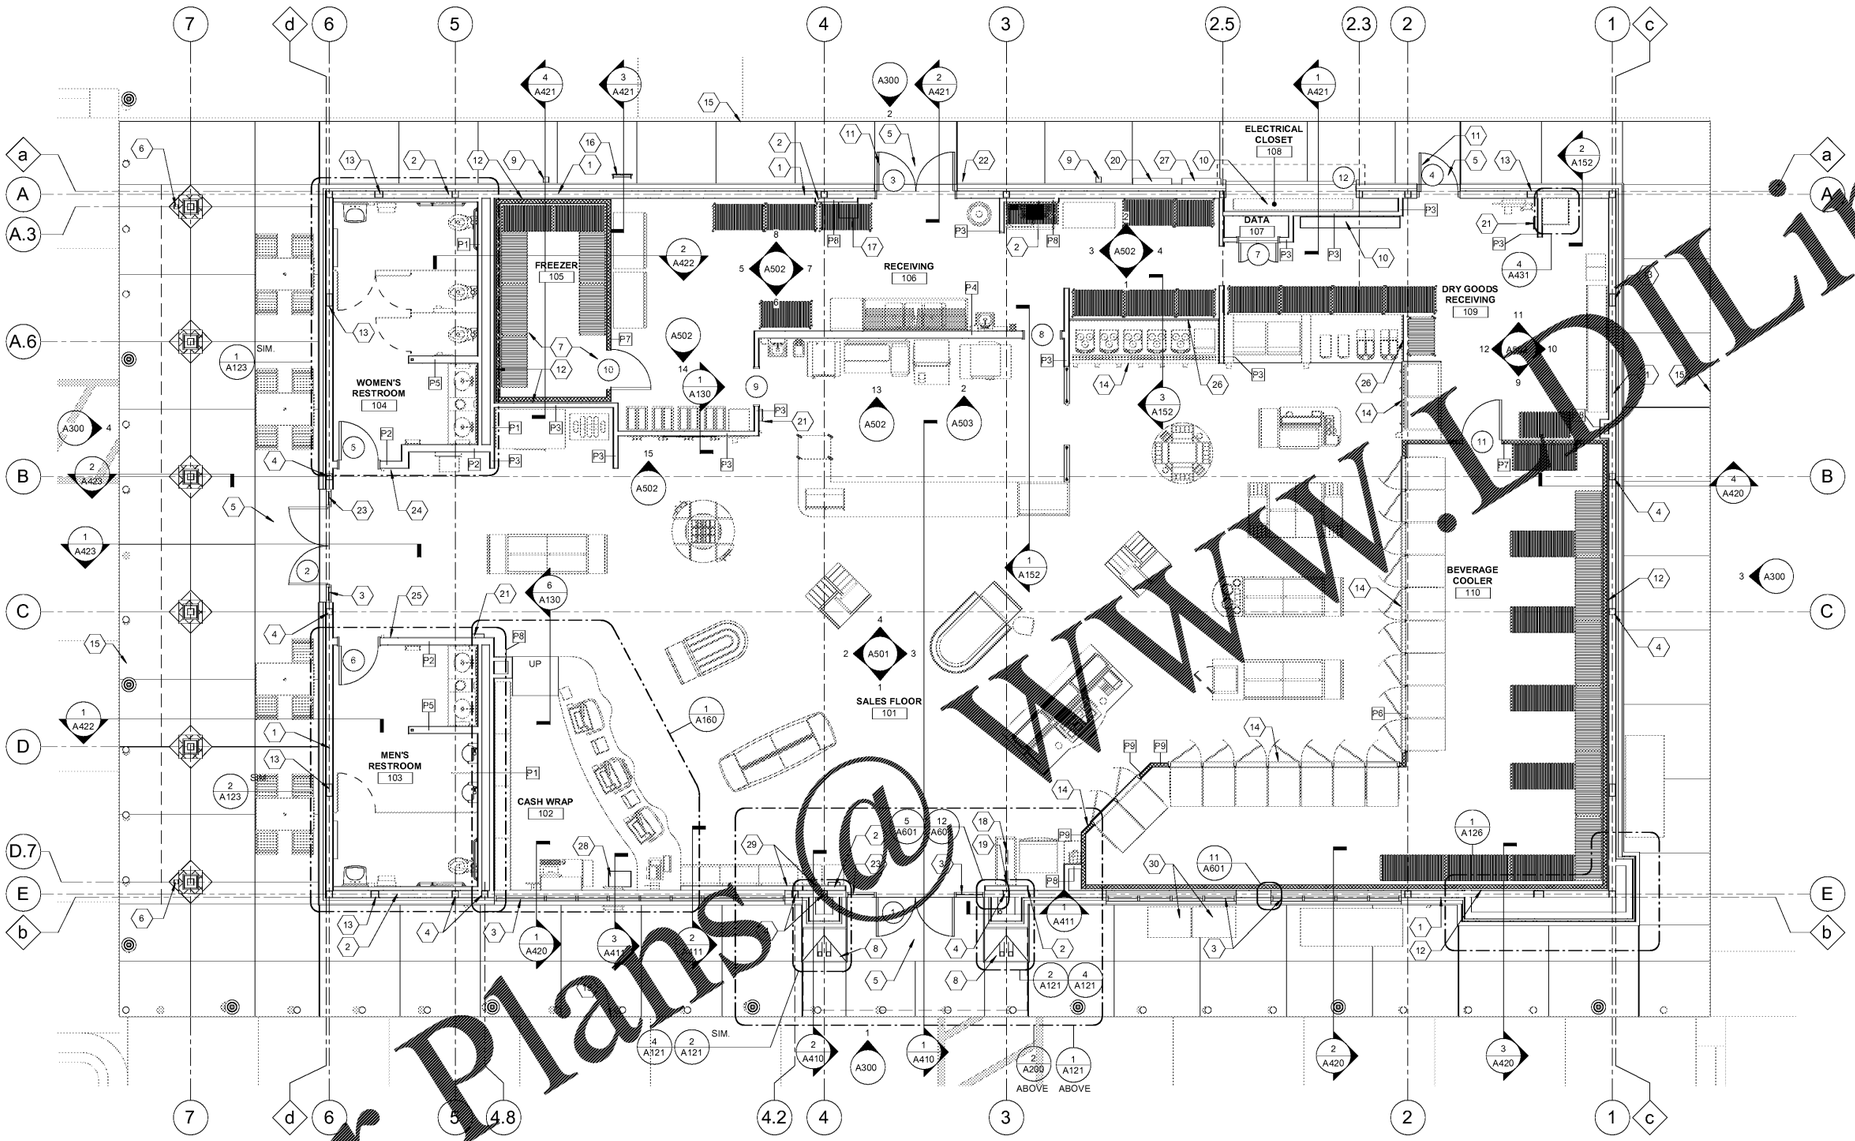

1 FLOOR REFERENCE PLAN
3/16" = 1'-0"

Order Plans @ WWW.DILine.com

GENERAL NOTES

1. INTERIOR DIMENSIONS ARE FROM STUD TO STUD (UNO) AS INDICATED WITH AN ASTERISK(*).
2. REFER TO SITE PLAN FOR ORIENTATION OF BUILDING.
3. DO NOT SCALE PLANS.
4. ALL FINISH FLOOR ELEVATIONS TAKEN FROM TOP OF CONCRETE.
5. ALL INTERIOR METAL STUDS ARE 3-5/8" UNLESS NOTED OTHERWISE.
6. SEE ELECTRICAL DRAWINGS FOR EXIT SIGN & EMERGENCY LIGHT LOCATIONS.
7. EXTERIOR DIMENSIONS AT MASONRY WALLS ARE TO THE FACE OF BLOCK.
8. EXTERIOR DIMENSIONS AT METAL STUD FRAMING ARE TO FACE OF STUD.
9. ALL GYPSUM BOARD TO BE 5/8" THICK UNLESS NOTED OTHERWISE NOTED.
10. FOR PARTITION TYPES REFER TO SHEET A111.
11. PROVIDE BATT INSULATION FOR ALL EXTERIOR WALLS, TYPICAL.
12. LOCATE FIRE EXTINGUISHER SO THAT AT ALL POSITIONS OF THE BUILDING ARE WITHIN 75 FEET TRAVEL DISTANCE OF AN EXTINGUISHER PER NFPA 2010.

SHEET KEYNOTES

1	6" METAL STUD FRAMING WITH MINIMUM R-19 BATT INSULATION.
2	6" METAL STUD FRAMING WITH MINIUMUM R-19 BATT INSULATION AND 3 5/8" FURRING ON INTERIOR.
3	ALUMINUM STOREFRONT WINDOWS AND DOORS.
4	STEEL COLUMN. REFER TO STRUCTURAL.
5	CONCRETE SIDEWALKS AT ALL EXTERIOR DOORS TO BE FLUSH WITH THE TOP OF INTERIOR SLAB. LANDING AREAS SHALL BE AT LEAST 5'-0". SLOPE NOT TO EXCEED 1:48 IN ANY/ALL DIRECTIONS.
6	3" SQUARE PRE-FINISHED METAL DOWNSPOUT.
7	INSULATED FLOOR SLAB AT FREEZER.
8	CONCRETE BASE WITH CAST STONE CAP.
9	5" DOWNSPOUT; REFER TO CIVIL FOR CONTINUATION.
10	ELECTRICAL PANELS.
11	HOLLOW METAL DOOR AND FRAME.
12	1" MINIMUM AIR GAP AT REFRIGERATION WALLS.
13	CROSS BRIDGING. REFER TO STRUCTURAL.
14	MILLWORK AND REFRIGERATION EQUIPMENT BY RT. REFER TO EQUIPMENT PLAN FOR MORE INFORMATION.
15	LIMITS OF BUILDING SIDEWALK.
16	STEEL ROOF LADDER. REFER TO WALL SECTION.
17	FLOOR VAULT. REFER TO SHEET A431. REFER TO PLUMBING SHEETS P100 AND P110 AND MECHANICAL SHEET M120 FOR SPECIFIC REQUIREMENTS.
18	ATM FLAG SIGN. SEE INTERIOR ELEVATIONS FOR MORE INFORMATION.
19	MILLWORK INSTALLER TO PROVIDE SHELF FOR ROUTER BEHIND ATM.
20	GENERATOR TAP BOX. REFER TO ELECTRICAL FOR LOCATION.
21	FIRE EXTINGUISHER CABINET (F.E.C.) SEE EQUIPMENT PLAN FOR LOCATION.
22	INTERCOM CALL STATION RECESSED INTO EXTERIOR FINISH. SEE ELECTRICAL FOR MORE INFORMATION.
23	"EXIT" SIGN BY OWNER CONFORMING TO ADA REQUIREMENTS AND MOUNTING HEIGHT.
24	"WOMEN" RESTROOM SIGN BY OWNER CONFORMING TO ADA SPECIFICATIONS AND MOUNTING HEIGHT.
25	"MEN" RESTROOM SIGN BY OWNER CONFORMING TO ADA SPECIFICATIONS AND MOUNTING HEIGHT.
26	MILLWORK WALL BY MILLWORK VENDOR.
27	LOCATION OF ELECTRICAL SERVICE C/T AND METER.
28	PLATFORM ACCESS PANEL.
29	ALIGN FINISHED WALLS
30	LOCATE PROPANE CAGE 5' AWAY FROM ANY ELECTRICAL OUTLET

RaceTrac.
COPYRIGHT NOTICE
THESE PLANS ARE SUBJECT TO FEDERAL COPYRIGHT LAWS: ANY USE OF SAME WITHOUT THE EXPRESSED WRITTEN PERMISSION OF RACETRAC PETROLEUM, INC. IS PROHIBITED. 2018 RACETRAC PETROLEUM INC.

DESIGN PROFESSIONALS
HILLFOLEYROSS & ASSOCIATES
ARCHITECTURE
ENGINEERING
3680 Pleasant Hill Road
Suite 200
Duluth, Georgia 30096
p 770.622.9858
f 770.622.9535
www.hillfoleyrossi.com

© Copyright (as dated below)
This drawing and all reproductions thereof are the property of Hill Foley Ross & Associates, LLC.(HFR). It is intended for the sole use of the project named hereon. Reproduction without the written consent of HFR is unlawful. All copies are to be returned to HFR upon project completion.

ISSUE/REVISION RECORD

DATE	DESCRIPTION

RaceTrac.
RACETRAC PETROLEUM, INC.
200 GALLERIA PKWY SE
SUITE 900
ATLANTA, GEORGIA 30339
(770) 431-7600

PROJECT NAME

GRIFFIN

GRIFFIN
GEORGIA
1638 US HWY 41
GRIFFIN, GA 30223

RACETRAC PROJECT NUMBER

#1242

PROTOTYPE SERIES 5.5K 2.0
2018 LH MO

PLAN MODIFICATION NOTICE

SPB NO.	DATE

STANDARD PLAN BULLETINS (SPB) MODIFY THE PROTOTYPE SERIES SET NOTED ABOVE. THE LISTED SPB REPRESENTS THE LATEST MODIFICATION INCORPORATED TO THIS PROTOTYPE SERIES SET AT ORIGINAL RELEASE. THE ISSUE/REVISION RECORD COLUMN ABOVE LISTS ANY REVISIONS OR SPB INCORPORATED IN THIS SET AFTER THE ORIGINAL RELEASE. CONTACT RACETRAC ENGINEERING AND CONSTRUCTION FOR ANY SUBSEQUENT BULLETINS NOT INCORPORATED HEREIN.

PROFESSIONAL SEAL

STATE OF GEORGIA
JON B. ERICKSON
CERTIFICATE NO. 040170
REGISTERED ARCHITECT
08/22/18

PROJECT NUMBER
17.721.00

SHEET TITLE

FLOOR REFERENCE PLAN

SHEET NUMBER

A110

ISSUED FOR PERMIT