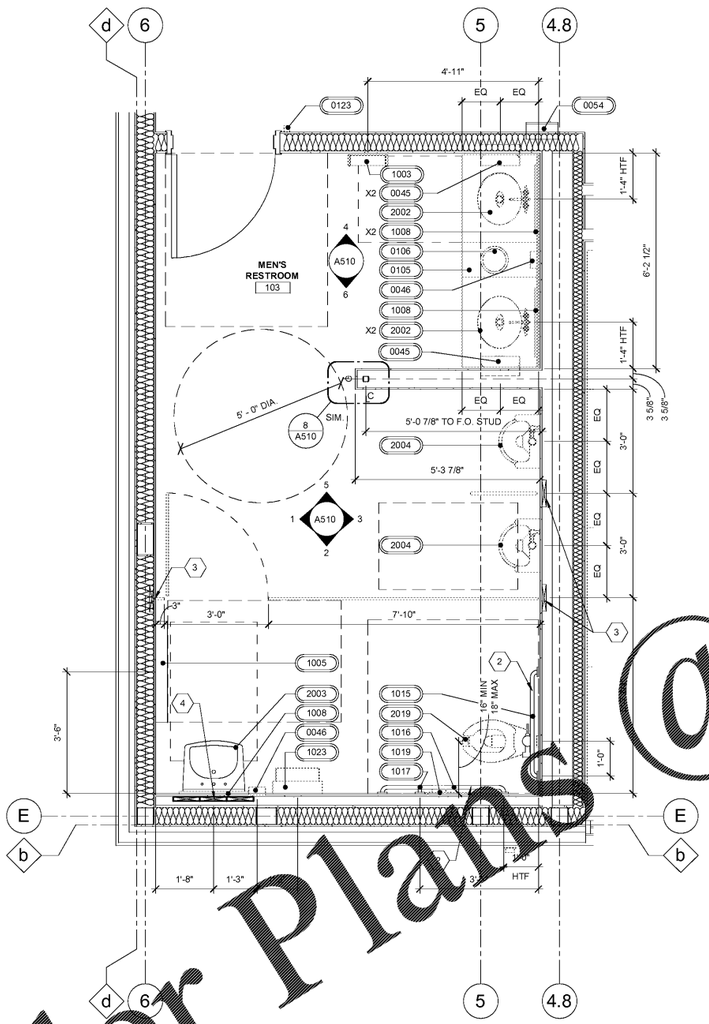

1 FLOOR PLAN MENS RESTROOM
1/2" = 1'-0"

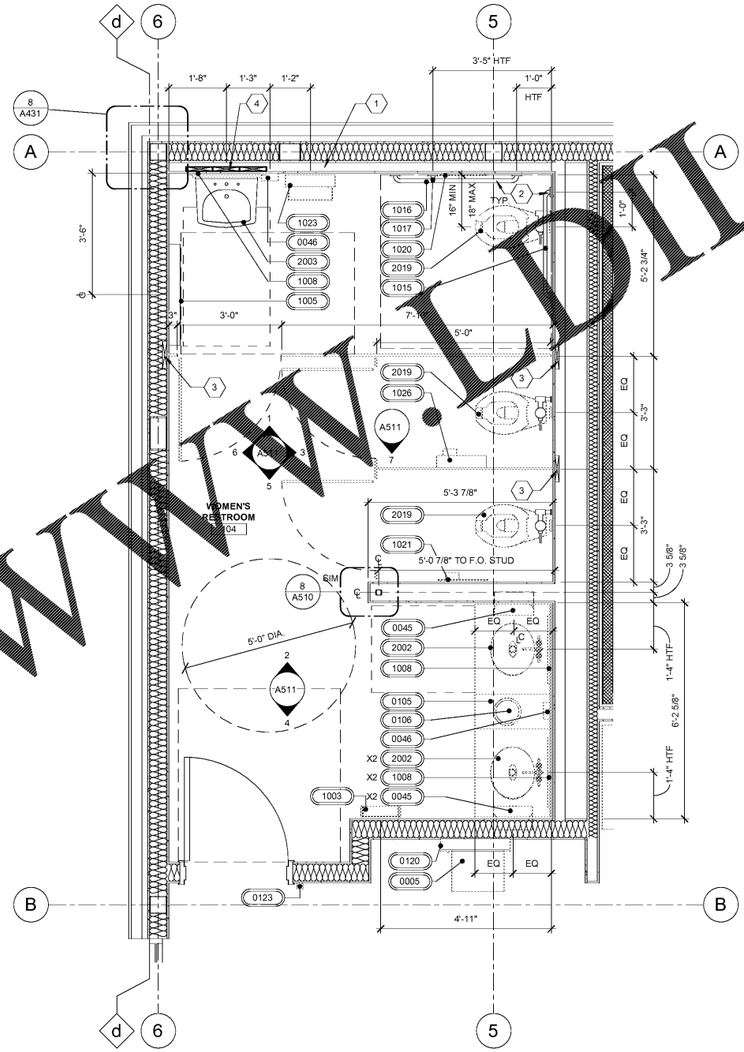

1 FLOOR PLAN WOMENS RESTROOM
1/2" = 1'-0"

GENERAL NOTES

1. ALL DIMENSIONS ARE TAKEN TO FACE OF FINISH UNLESS NOTED OTHERWISE.
2. WHEN INSTALLED AT THE LOCATIONS AND MOUNTING HEIGHT INDICATED, THE SPECIFIED FIXTURES PROVIDE FOR CLEAR SPACES, CLEARANCES AND MOUNTING HEIGHTS SHALL BE IN COMPLIANCE WITH APPLICABLE ACCESSIBILITY CODES.
3. INSTALL ACCESSORIES AND LIGHT FIXTURES WITH SCREWS OR BOLTS EXTENDING AT LEAST 1" INTO SOLID BLOCKING.
4. GREEN BOARD CEILING TYPICAL.
5. FOR TOILET ACCESSORIES, SEE EQUIPMENT SCHEDULE 1000 SERIES. FOR PLUMBING FIXTURES, SEE EQUIPMENT SCHEDULE 2000 SERIES.
6. INSTALL TILE TO HAVE A MAX. GROUT JOINT WIDTH OF 1/8". SEE FINISH SCHEDULE A500 FOR COLORS.
7. PROVIDE BLOCKING BEHIND ALL ACCESSORIES.
8. TOILET STALL DOOR FRAME ASSEMBLY SHALL BE SECURED TO PARTITION SUPPORT STRUCTURE. DOOR FRAME SHALL BE MOUNTED DIRECTLY TO 3 5/8" METAL STUD FRAMING FOR STRUCTURAL SUPPORT.
9. REFER TO ELEVATION 8/A510 FOR BABY CHANGING STATION INSTALLATION INSTRUCTIONS.
10. INSULATE P-TRAPS AND ALL PIECES AND EXPOSED HOT WATER PIPES WITH PREFORMED INSULATION WITH WHITE JACKET.
11. SEE SECTIONS IN A400 SERIES FOR EXTERIOR WALL INFORMATION.

SHEET KEYNOTES

1	FUR OUT WALL WITH 3 5/8" METAL STUDS FLUSH WITH 6" PERIMETER STUDS TO ACCOMMODATE RESTROOM ACCESSORIES AND FIXTURES.
2	PROVIDE 2X10 BLOCKING FOR GRAB BARS. INSTALL PER MANUFACTURERS RECOMMENDATIONS. SEE A511 FOR HEIGHT.
3	PROVIDE 2X10 BLOCKING FOR PARTITION. INSTALL PER MANUFACTURERS RECOMMENDATIONS.
4	PROVIDE 2X10 BLOCKING FOR ADA SINK. INSTALL PER MANUFACTURERS RECOMMENDATIONS

ENLARGED RESTROOM PLAN LEGEND

HTF HOLD TO FINISH

RaceTrac.
COPYRIGHT NOTICE
THESE PLANS ARE SUBJECT TO FEDERAL COPYRIGHT LAWS: ANY USE OF SAME WITHOUT THE EXPRESSED WRITTEN PERMISSION OF RACETRAC PETROLEUM, INC. IS PROHIBITED. 2018 RACETRAC PETROLEUM INC.

DESIGN PROFESSIONALS
HILL FOLEY ROSS & ASSOCIATES
ARCHITECTURE
ENGINEERING
3680 Pleasant Hill Road
Suite 200
Duluth, Georgia 30096
p 770.622.9858
f 770.622.9535
www.hillfoleyrossi.com

© Copyright (as dated below)
This drawing and all reproductions thereof are the property of Hill Foley Ross & Associates, LLC (HFR). It is intended for the sole use of the project named hereon. Reproduction without the written consent of HFR is unlawful. All rights are to be retained to HFR upon project completion.

ISSUE/REVISION RECORD

DATE	DESCRIPTION
2018.08.22	PERMIT ISSUE

RaceTrac.
RACETRAC PETROLEUM, INC.
200 GALLERIA PKWY SE
SUITE 900
ATLANTA, GEORGIA 30339
(770) 431-7600

PROJECT NAME
GRIFFIN

GRIFFIN
GEORGIA
1638 US HWY 41
GRIFFIN, GA 30223

RACETRAC PROJECT NUMBER
#1242

PROTOTYPE SERIES 5.5K 2.0
2018 LH MO

PLAN MODIFICATION NOTICE

SPB NO.	DATE

STANDARD PLAN BULLETINS (SPB) MODIFY THE PROTOTYPE SERIES SET NOTED ABOVE. THE LISTED SPB REPRESENTS THE LATEST MODIFICATION INCORPORATED TO THIS PROTOTYPE SERIES SET AT ORIGINAL RELEASE. THE ISSUE/REVISION RECORD COLUMN ABOVE LISTS ANY REVISIONS OR SPB INCORPORATED IN THIS SET AFTER THE ORIGINAL RELEASE. CONTACT RACETRAC ENGINEERING AND CONSTRUCTION FOR ANY SUBSEQUENT BULLETINS NOT INCORPORATED HEREIN.

PROFESSIONAL SEAL
STATE OF GEORGIA
JON B. ERICKSON
CERTIFICATE NO. 026170
REGISTERED ARCHITECT
08/22/18

PROJECT NUMBER
17.721.00

SHEET TITLE
RESTROOM ENLARGED PLAN

SHEET NUMBER
A123
ISSUED FOR PERMIT

Order Plans @ WWW.DILine.com