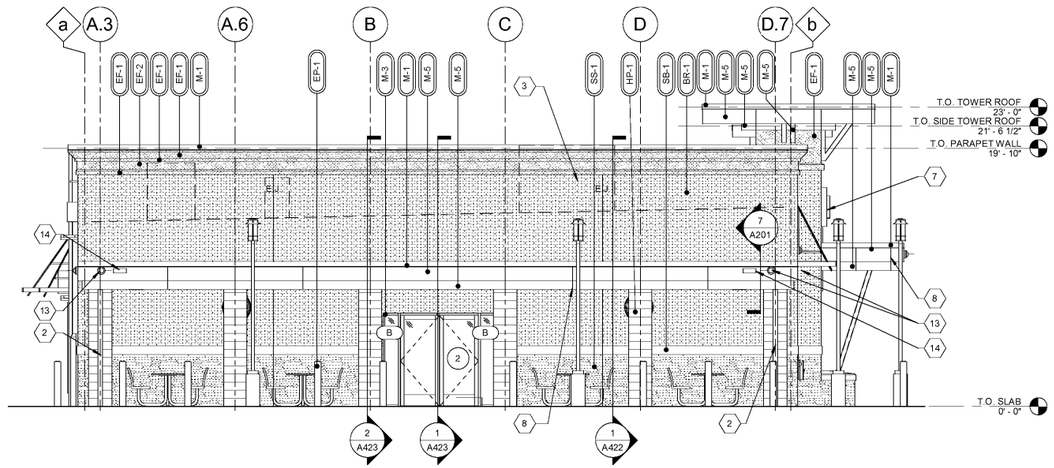

4 RIGHT ELEVATION
3/16" = 1'-0"

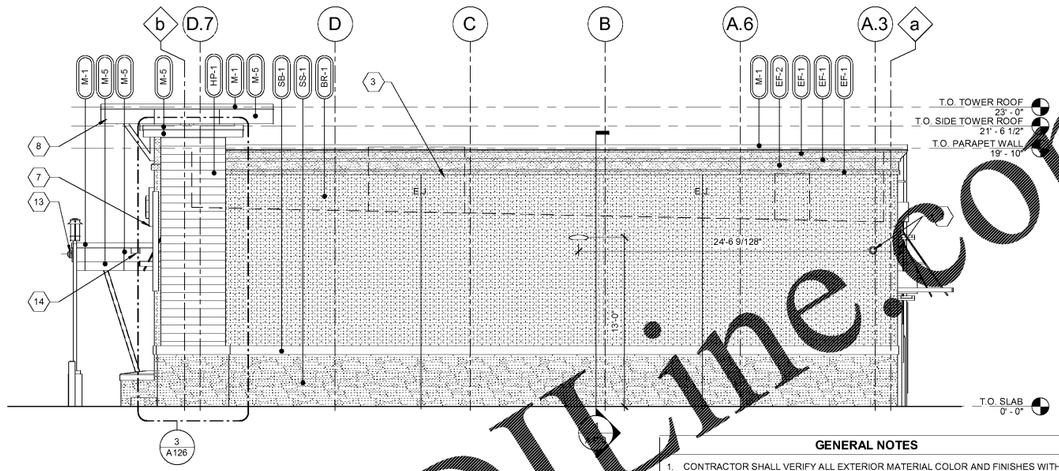

3 LEFT ELEVATION
3/16" = 1'-0"

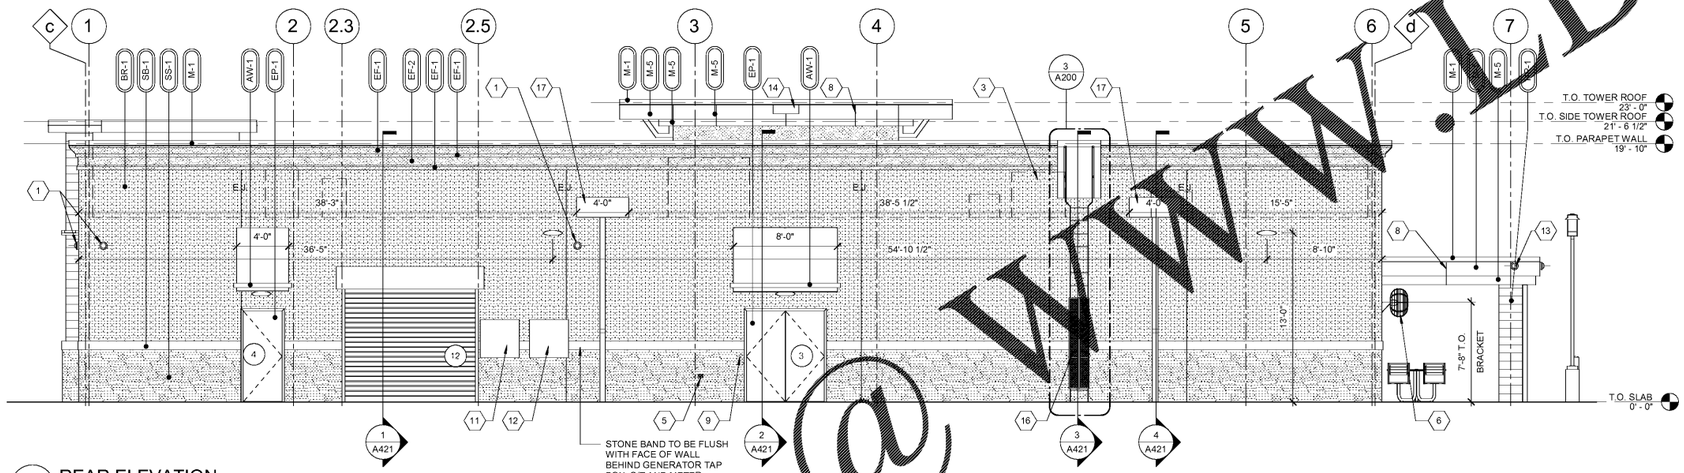

2 REAR ELEVATION
3/16" = 1'-0"

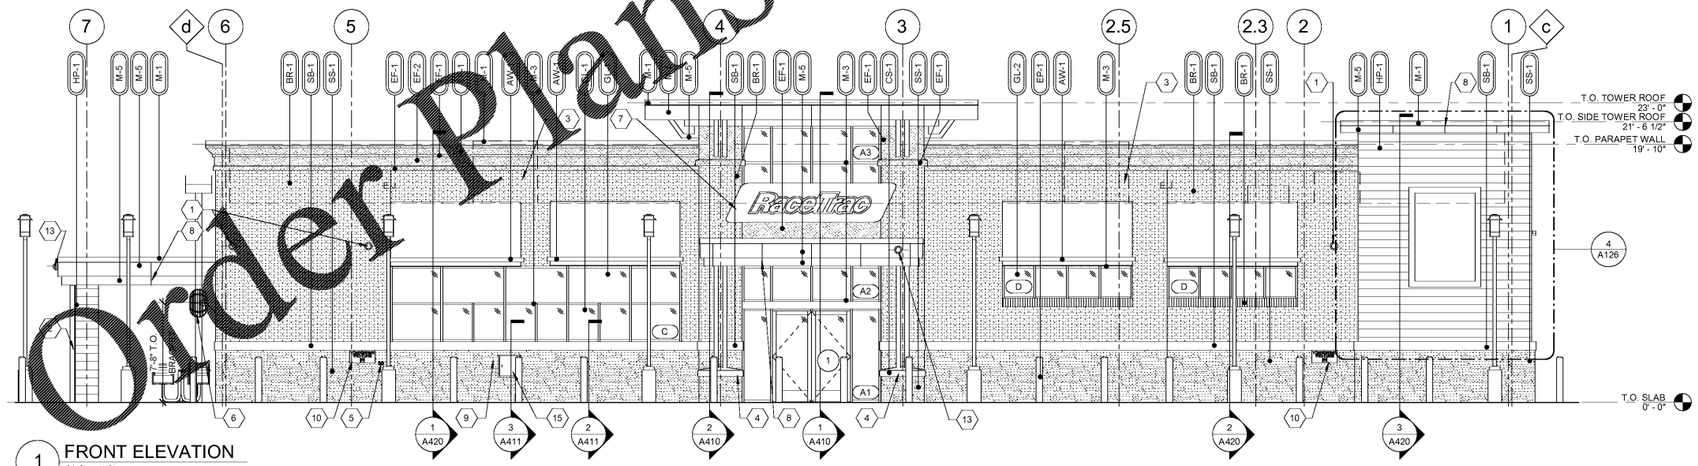

1 FRONT ELEVATION
3/16" = 1'-0"

GENERAL NOTES

1. CONTRACTOR SHALL VERIFY ALL EXTERIOR MATERIAL COLOR AND FINISHES WITH THE ARCHITECT. ANY DISCREPANCIES NOTED SHALL BE BROUGHT TO THE ATTENTION OF THE ARCHITECT FOR CLARIFICATION.
2. PROVIDE EXPANSION JOINTS (EJ) AT ALL LOCATIONS WHERE EIFS ABUTS A DISSIMILAR MATERIAL OR WHERE OTHERWISE REQUIRED BY MANUFACTURER.
3. PROVIDE EXPANSION JOINTS (EJ) AS LOCATED ON EXTERIOR ELEVATION. SPECIFICATION FOR JOINT SEALANT SHALL BE 'PRECAST WHITE' SL-2 BY TREMCO.
4. MAXIMUM SPACING OF EXPANSION JOINTS SHALL BE 15'-0" O.C. OR PER MANUFACTURER RECOMMENDATION.
5. REFER TO LIGHTING PLANS FOR LIGHTING FIXTURE LOCATION AND SCHEDULE.
6. REFER TO STRUCTURAL DRAWINGS FOR JOIST AND BEAM BEARING AND FOUNDATIONS.
7. REFER TO REFLECTED CEILING PLANS FOR COMPLETE DIMENSIONS OF ACM JOINT LOCATIONS.

ELEVATION KEYNOTES

1	WALL MOUNTED SECURITY CAMERA
2	3" SQUARE DOWNSPOUT. REFER TO CIVIL DRAWINGS FOR CONNECTIONS
3	MECHANICAL EQUIPMENT BEYOND
4	REFER TO DETAILS ON SHEET A431 FOR CAST STONE SHAPE
5	HOSE BIB; REFER TO PLUMBING DRAWINGS
6	PATIO FAN; REFER TO SPECIFICATIONS
7	ILLUMINATED SIGN PANEL BY OWNER MOUNTED ON RACEWAY.
8	ACM PANEL REVEAL LINE. REFER TO REFLECTED CEILING PLAN FOR DIMENSIONS
9	INTERCOM AND SPEAKER
10	EMERGENCY FUEL SHUT OFF SWITCH. MOUNT TOP OF SIGN AT 48" A.F.F.
11	LOCATION OF ELECTRICAL SERVICE C/T AND METER
12	GENERATOR TAP BOX - SEE ELECTRICAL FOR LOCATION
13	SECURITY CAMERA MOUNTED TO FASCIA
14	OVERFLOW SPILL SCUPPER
15	PACKAGE PASSER. REFER TO EQUIPMENT PLAN
16	PROVIDE METAL GUARD GATE AT LADDER TO 8'-0" A.F.F. WITH LOCKING HASP
17	4'-0" WIDE X 1'-7" HIGH SCUPPER. REFER TO DETAILS 9 & 10 ON SHEET A201

EXTERIOR MATERIAL SCHEDULE

AWNING			
AW-1	-	ALUMINUM AWNING	SELECTED BY RACETRAC
BRICK			
BR-1	BORAL	LAREDO BRICK	MORTAR COLOR "LIGHT BUFF"
CAST STONE			
CS-1	CONTINENTAL CAST STONE OR APPROVED OTHER	MATCH BORAL TUSCAN LINTEL CHAMPAGNE	COLOR 1102 NATURAL STONE; MORTAR COLOR "LIGHT BUFF". SEAL WITH (SL-5) SEALANT.
CEMENT BOARD			
HP-1	JAMES HARDIE	ARTISAN V-GROOVE SIDING	PAINT SHERWIN WILLIAMS SEALSKIN #7675
EIFS			
EF-1	STO	STO THERM CI	"FINE FINISH" APPLICATION; COLOR TO MATCH SW #6113 "INTERACTIVE CREAM"
EF-2	STO	STO THERM CI	"FINE FINISH" APPLICATION; COLOR TO MATCH SW #6094 "SENSATIONAL SAND"
GLAZING			
GL-1		1" NON-IMPACT RATED INSULATED GLAZING	CLIMATE ZONES 2 OR 3. IGU AT STOREFRONT 0.28 U-FACTOR, SHGC PF>0.25=0.27 (1/4" PPG SOLARBAN 70-XL LOW-E #2 +1/2" AIR +1/4" CLEAR) OR APPROVED ALTERNATE
GL-2		1" NON-IMPACT RATED ACID ETCHED INSULATED GLAZING	CLIMATE ZONES 2 OR 3. IGU AT STOREFRONT 0.28 U-FACTOR, SHGC PF>0.25=0.27 (1/4" PPG SOLARBAN 70-XL LOW-E #2 +1/2" AIR +1/4" CLEAR SATIN ETCH #3) OR APPROVED ALTERNATE
METAL			
M-1		PREFINISHED 4" 2-PIECE COMPRESSION METAL COVER	METAL TO MATCH STOREFRONT COLOR DARK BRONZE
M-2		COLOR DARK BRONZE.	METAL TO MATCH STOREFRONT COLOR DARK BRONZE
M-3	VISTAWALL (OR APPROVED ALTERNATE)	FG-3000 STOREFRONT SYSTEM (OR APPROVED ALTERNATE)	PREFINISHED DARK BRONZE ANODIZED ALUMINUM AA-MI2C22A44
M-5	ALCOA	REYNOBOND PE	COLORWELD 500 "CLASSIC BRONZE"
M-7	VERSATEX	WPA TONGUE AND GROOVE	PAINT INTERACTIVE CREAM
PAINT			
EP-1	SHERWIN WILLIAMS	EXTERIOR PAINT TO SW #7020 "BLACK FOX"	
ROOFING			
DURO	DUROLAST	50 MIL MEMBRANE ROOFING SYSTEM	WHITE; MECHANICALLY FASTENED
STACKED STONE			
SS-1	BORAL	ASPEN COUNTRY LEDGESTONE	WET STACK APPLICATION. MORTAR COLOR "LIGHT BUFF"
STONE BAND			
SB-1	BORAL	TUSCAN LINTEL CHAMPAGNE	MORTAR COLOR "LIGHT BUFF"
TREX			
TX-1	SELECT COMPOSITE	1/2" THICKNESS	WOODLAND BROWN
WINDOW FILM			
WF-1		WINDOW FILM; 3M PRESTIGE 70 SOLAR FILM	
WF-2		WINDOW FILM; OPAQUE	

RaceTrac.
COPYRIGHT NOTICE
THESE PLANS ARE SUBJECT TO FEDERAL COPYRIGHT LAWS: ANY USE OF SAME WITHOUT THE EXPRESSED WRITTEN PERMISSION OF RACETRAC PETROLEUM, INC. IS PROHIBITED. 2018 RACETRAC PETROLEUM INC.

DESIGN PROFESSIONALS
HILL FOLEY ROSS & ASSOCIATES
ARCHITECTURE
ENGINEERING
3680 Pleasant Hill Road
Suite 200
Duluth, Georgia 30096
p 770.622.9858
f 770.622.9535
www.hillfoleyrossi.com

© Copyright (as dated below)
This drawing and all reproductions thereof are the property of Hill Foley Ross & Associates, LLC.(HFR). It is intended for the sole use of the project named hereon. Reproduction without the written consent of HFR is unlawful. All rights are to be retained to HFR upon project completion.

ISSUE/REVISION RECORD

DATE	DESCRIPTION
2018.08.22	PERMIT ISSUE

RaceTrac.
RACETRAC PETROLEUM, INC.
200 GALLERIA PKWY SE
SUITE 900
ATLANTA, GEORGIA 30339
(770) 431-7600

PROJECT NAME
GRIFFIN

GRIFFIN
GEORGIA
1638 US HWY 41
GRIFFIN, GA 30223

RACETRAC PROJECT NUMBER
#1242

PROTOTYPE SERIES 5.5K 2.0
2018 LH MO

PLAN MODIFICATION NOTICE

SPB NO.	DATE

STANDARD PLAN BULLETINS (SPB) MODIFY THE PROTOTYPE SERIES SET NOTED ABOVE. THE LISTED SPB REPRESENTS THE LATEST MODIFICATION INCORPORATED TO THIS PROTOTYPE SERIES SET AT ORIGINAL RELEASE. THE ISSUE/REVISION RECORD COLUMN ABOVE LISTS ANY REVISIONS OR SPB INCORPORATED IN THIS SET AFTER THE ORIGINAL RELEASE. CONTACT RACETRAC ENGINEERING AND CONSTRUCTION FOR ANY SUBSEQUENT BULLETINS NOT INCORPORATED HEREIN.

PROFESSIONAL SEAL
STATE OF GEORGIA
JON B. ERICKSON
CERTIFICATE NO. 035010
REGISTERED ARCHITECT
08/22/18

PROJECT NUMBER
17.721.00

SHEET TITLE
EXTERIOR ELEVATIONS

SHEET NUMBER
A300
ISSUED FOR PERMIT

Order Plans @ WWW.DILine.com